



BORKOWSKI RESIDENCE
CONSTRUCTION SET | 3-25-2026



SHEET INDEX		
SHEET #	SHEET NAME	SHEET DATE
A000	COVER SHEET	03-25-2026
A051	ARCHITECTURAL SITE PLAN	03-25-2026
A100	FOUNDATION PLAN	03-25-2026
A101	1ST FLOOR PLAN	03-25-2026
A102	2ND FLOOR PLAN	03-25-2026
A121	ROOF PLAN	03-25-2026
A201	EXTERIOR BUILDING ELEVATIONS	03-25-2026
A202	EXTERIOR BUILDING ELEVATIONS	03-25-2026
A251	EXTERIOR 3D VIEWS	03-25-2026
A252	EXTERIOR 3D VIEWS	03-25-2026
A301	BUILDING CROSS SECTIONS	03-25-2026
A401	WALL SECTIONS	03-25-2026
A501	OPENING SCHEDULES & DETAILS	03-25-2026
S100	1ST FLOOR FRAMING PLAN	03-25-2026
S101	CEILING FRAMING PLAN	03-25-2026
E101	1ST FLOOR ELECTRICAL PLAN	03-25-2026
E102	2ND FLOOR ELECTRICAL PLAN	03-25-2026

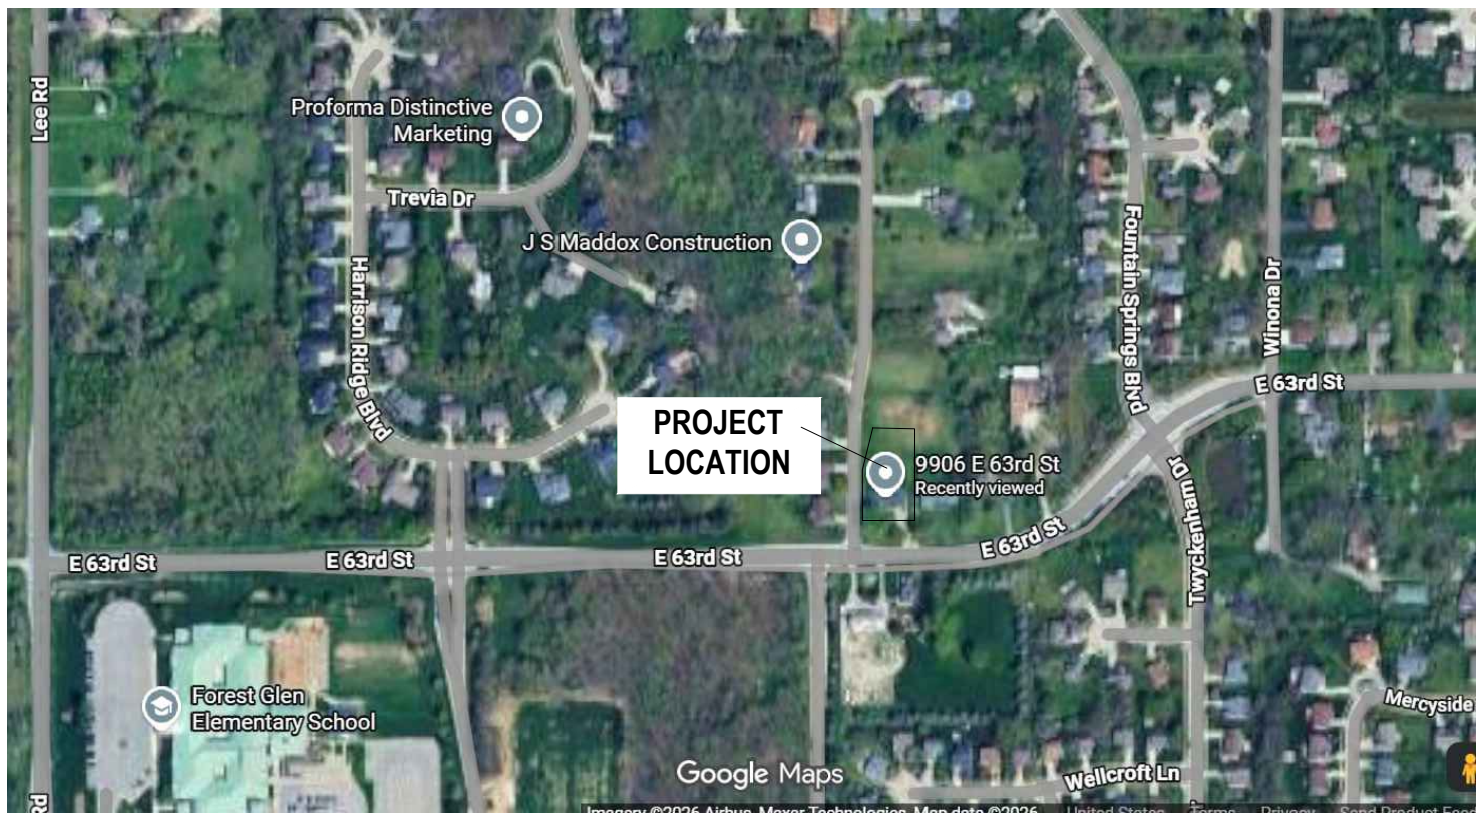

1 VICINITY MAP
NO SCALE

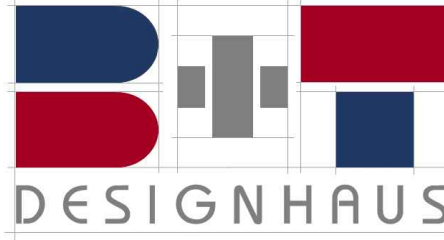

15232 STONY CREEK WAY
NOBLESVILLE, INDIANA

BRUCE DIRECT: 317.508.1216
bruce@BTDesignHaus.com
TOM DIRECT: 317.869.7430
tom@BTDesignHaus.com

CONTRACTOR



Pulliam-Scott Construction

5817 W 74TH SREET
INDIANAPOLIS, INDIANA

These drawings have been prepared by B-T DesignHaus as a professional architectural service. The information that is the intellectual property of B-T DesignHaus. Reproduction and use of these documents or the information contained herein without the written consent of B-T DesignHaus is prohibited. These drawings have been prepared for use on a specific project. Each project is unique and the drawings are specific to that project. Any use of these drawings on other projects, other than the project for which they were created, is inappropriate. B-T DesignHaus assumes no liability for any errors or omissions in these drawings or for any consequences arising from the use of these drawings on projects other than the project for which they were created.

© COPYRIGHT 2023 B-T DESIGNHAUS

KATE BORKOWSKI
9906 EAST 63RD STREET
INDIANAPOLIS, INDIANA


OWNER

ISSUE DESCRIPTION		DATE
BID - PERMIT SET ISSUE	CONSTRUCTION SET	02-09-26 03-25-26
HISTORY		DATE
DESCRIPTION	DATE	
BID - PERMIT SET REVIEW	CONSTRUCTION SET	02-09-26 03-25-26


SCALE: AS NOTED
JOB: BT-25025

A000

COVERSHEET

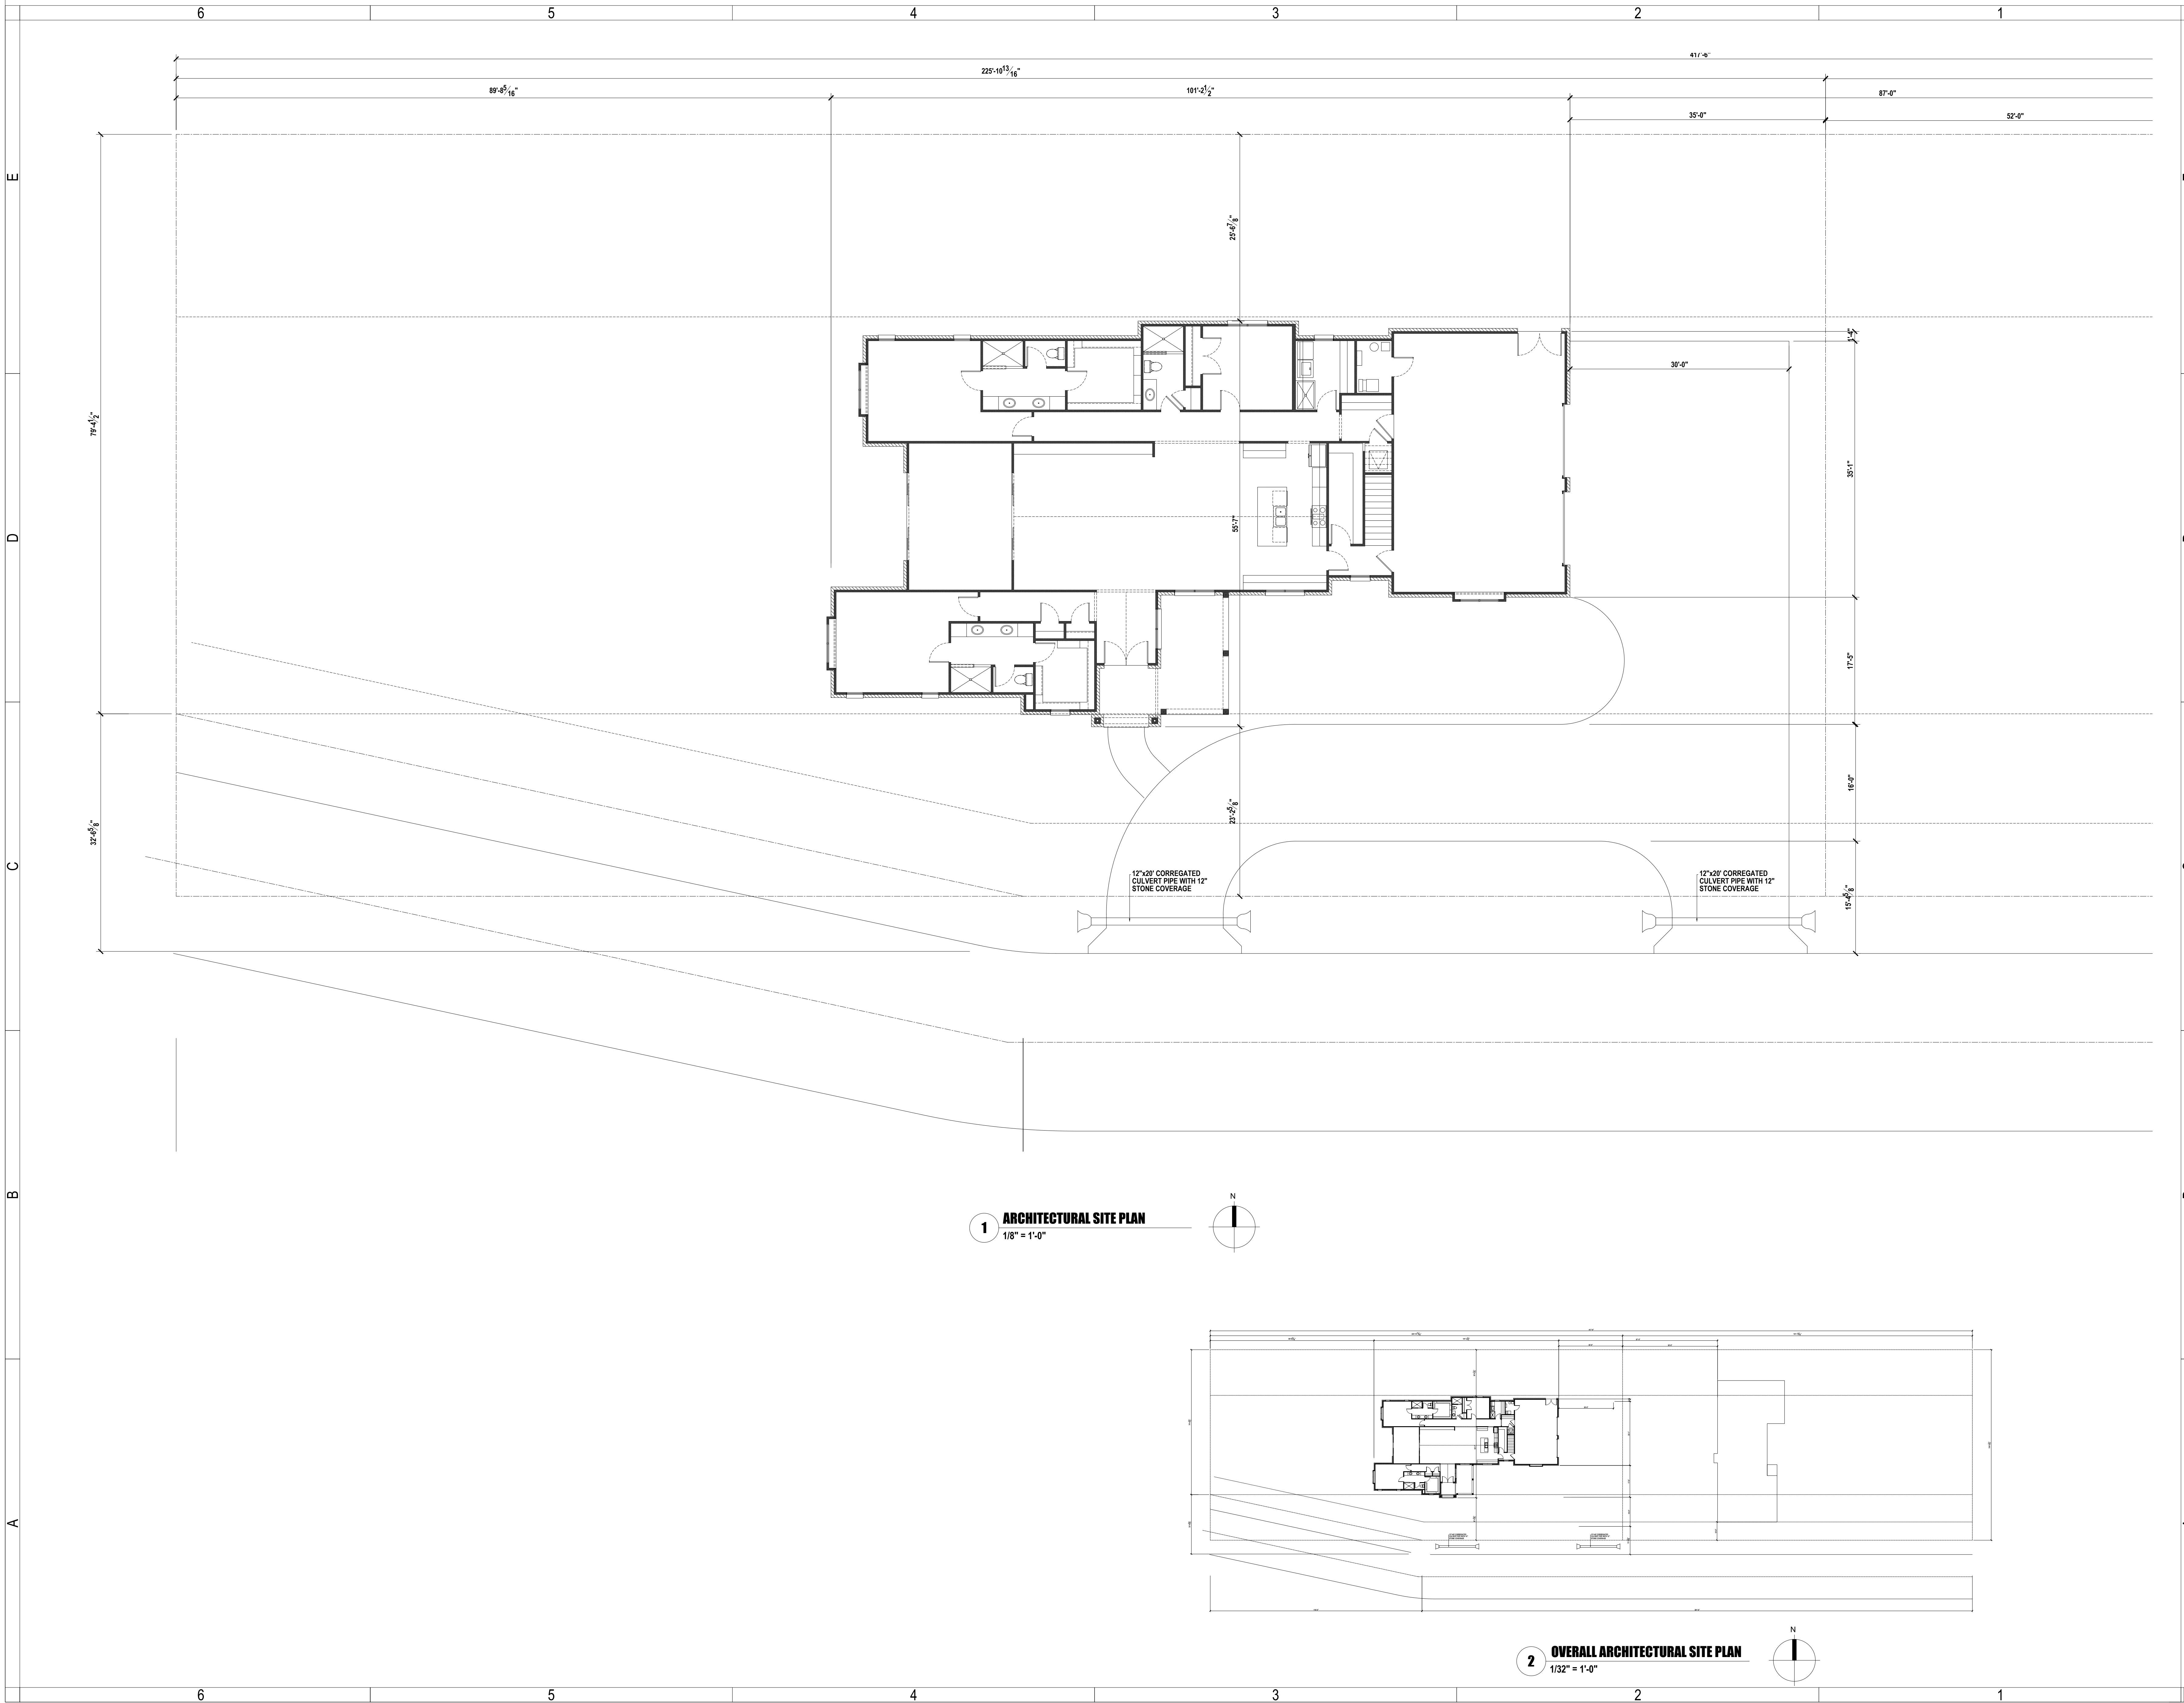

1 ARCHITECTURAL SITE PLAN
1/8" = 1'-0"

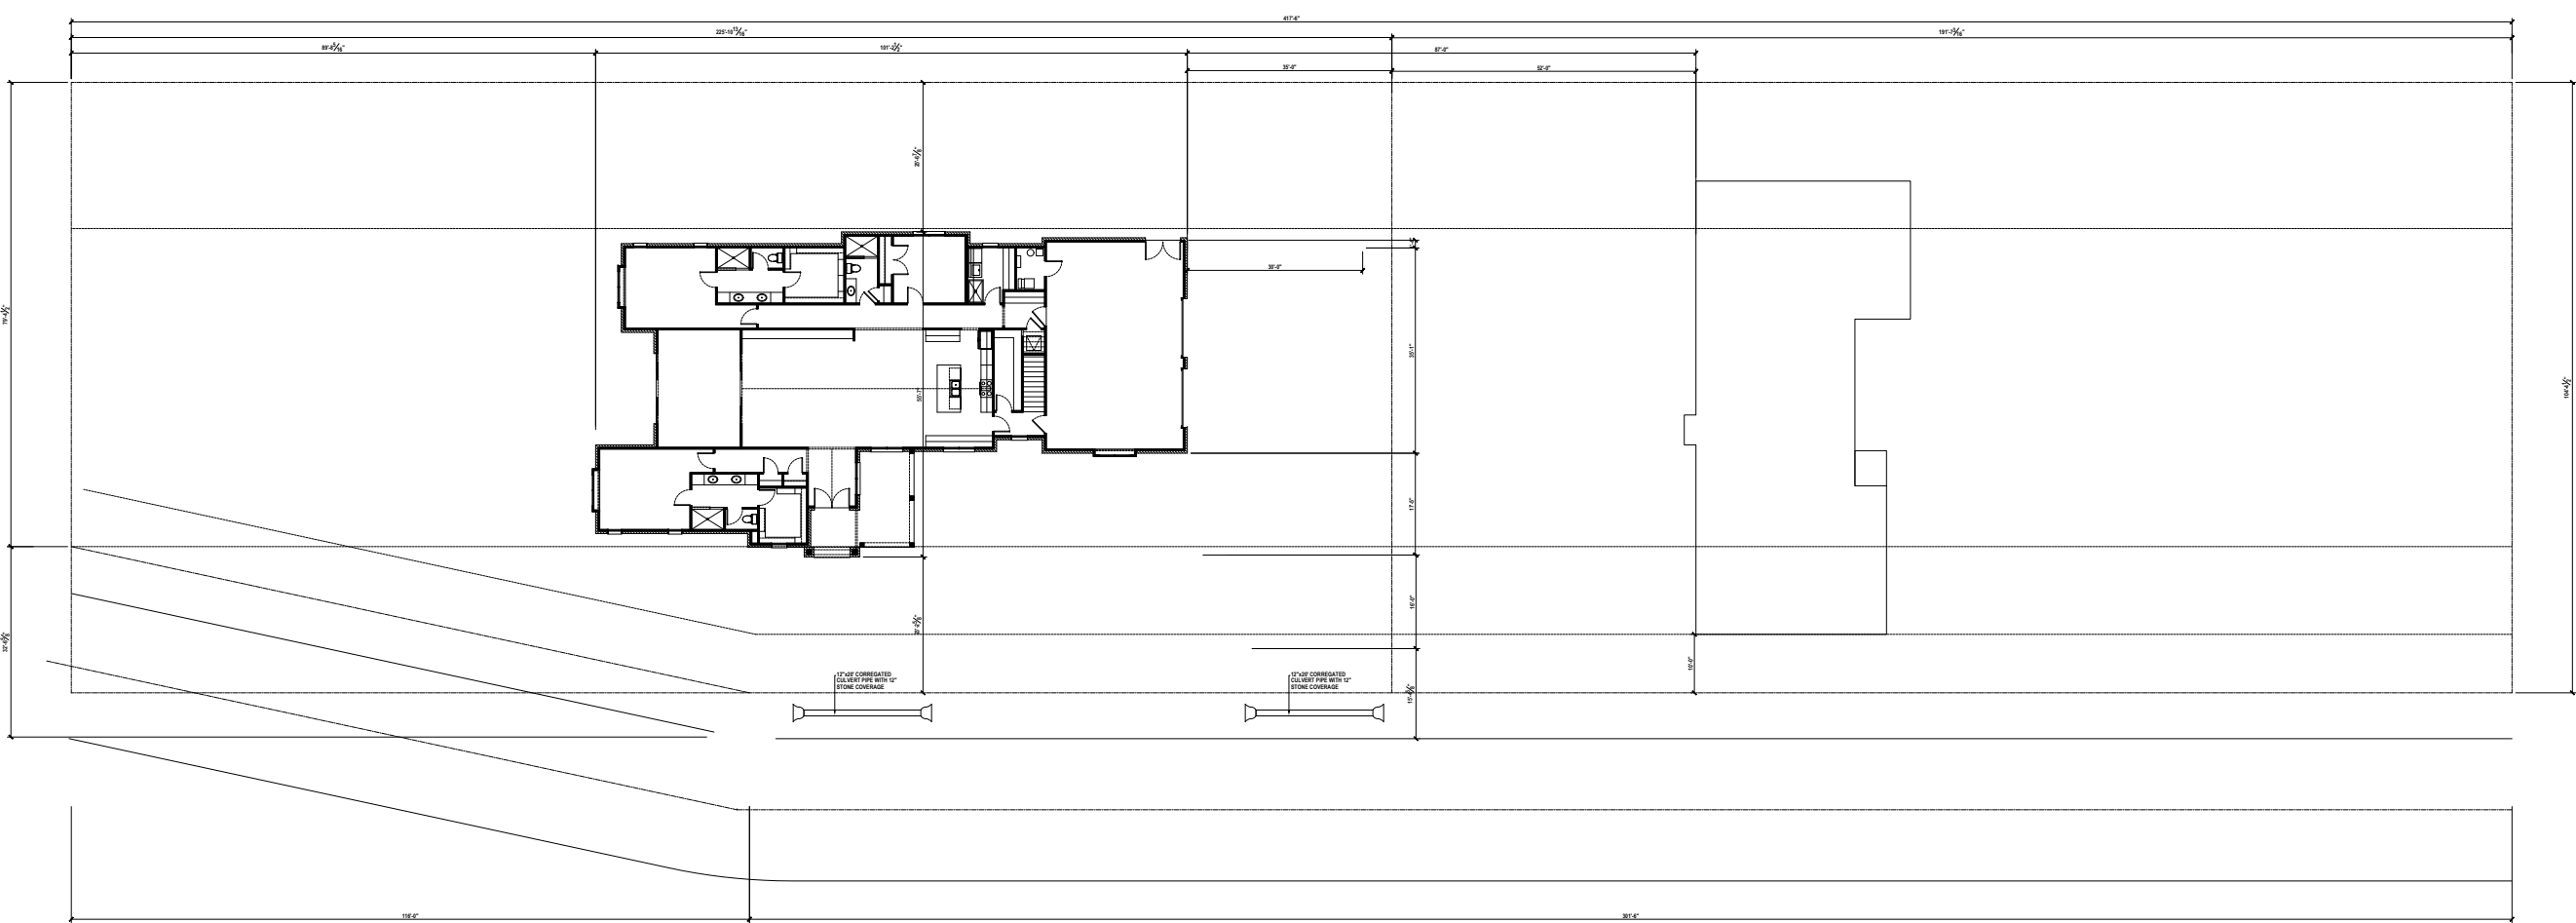

2 OVERALL ARCHITECTURAL SITE PLAN
1/32" = 1'-0"



**15232 STONY CREEK WAY
NOBLESVILLE, INDIANA**

BRUCE DIRECT: 317.508.1216
bruce@BTDesignhaus.com
TOM DIRECT: 317.869.7430
tom@BTDesignhaus.com

CONTRACTOR



Pulliam-Scott Construction

5817 W 74TH SREET
INDIANAPOLIS, INDIANA

These drawings have been prepared by B-T Designhaus as a professional architectural service. The information that is the intellectual property of B-T Designhaus. Reproduction and use of these documents or the information contained herein without the written consent of B-T Designhaus is prohibited. These drawings have been prepared for use on a specific project. Each project is unique and the drawings are specific to that project. Any use of these drawings on other projects, other than the project for which they were created, is inappropriate. B-T Designhaus assumes no responsibility for any errors or omissions on these drawings or for any consequences that may arise from their use on projects other than the project for which they were created.

© COPYRIGHT 2023 B-T DESIGNHAUS

**KATE BORKOWSKI
9906 EAST 63RD STREET
INDIANAPOLIS, INDIANA**

OWNER

ISSUE DESCRIPTION	DATE
BID - PERMIT SET	02-25-26
CONSTRUCTION SET	03-25-26








HISTORY	DATE
DESCRIPTION	DATE
BID - PERMIT SET REVIEW	02-25-26
CONSTRUCTION SET	03-25-26

SCALE: AS NOTED
JOB: BT-25025

A051

ARCHITECTURAL SITE PLAN

FILE: H:\35050201-IMMETS-BP-01\L\WTR-RETEN_A\SUPP\MTG\000001\BT-2502-250201-BORKOWSKI-PULLIAM-BT-2502-250201-BORKOWSKI-DESIGNHAUS-CONSTRUCTION_DOCUMENTS\ACAD\00-FOUNDATION-PLAN.DWG
DATE: 03/25/26

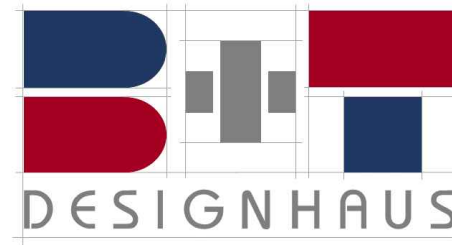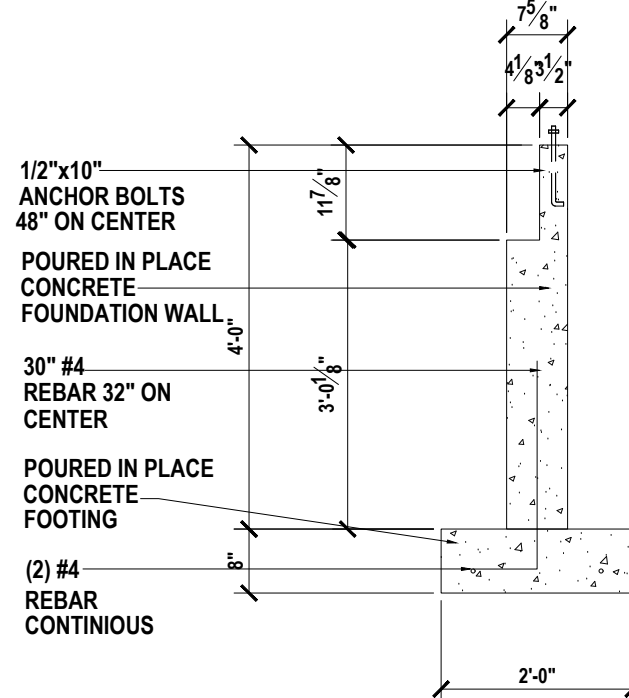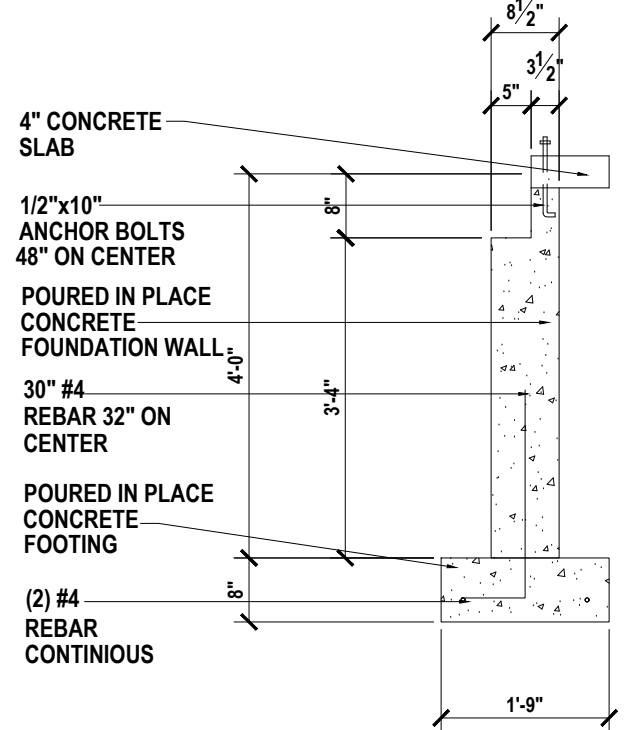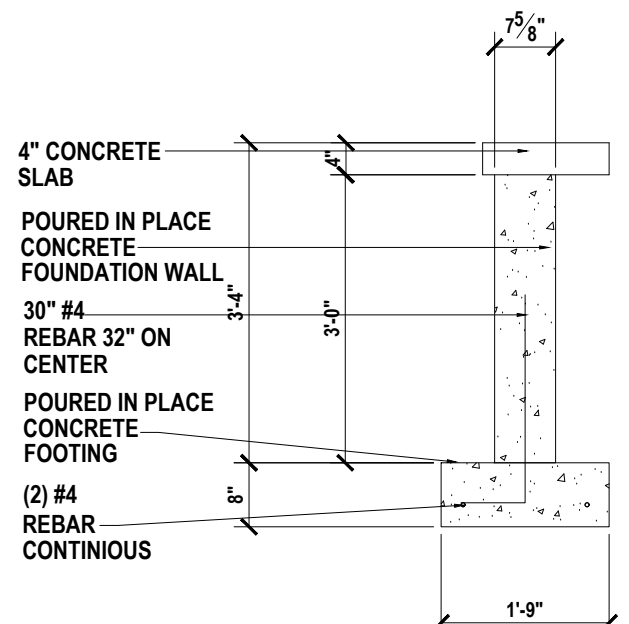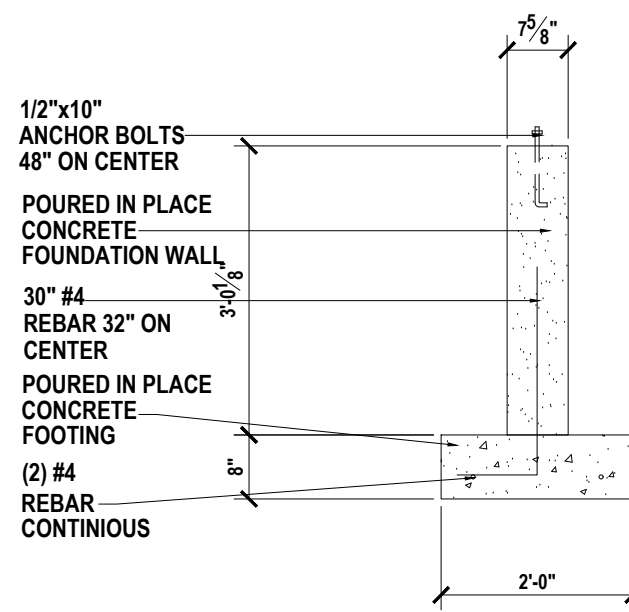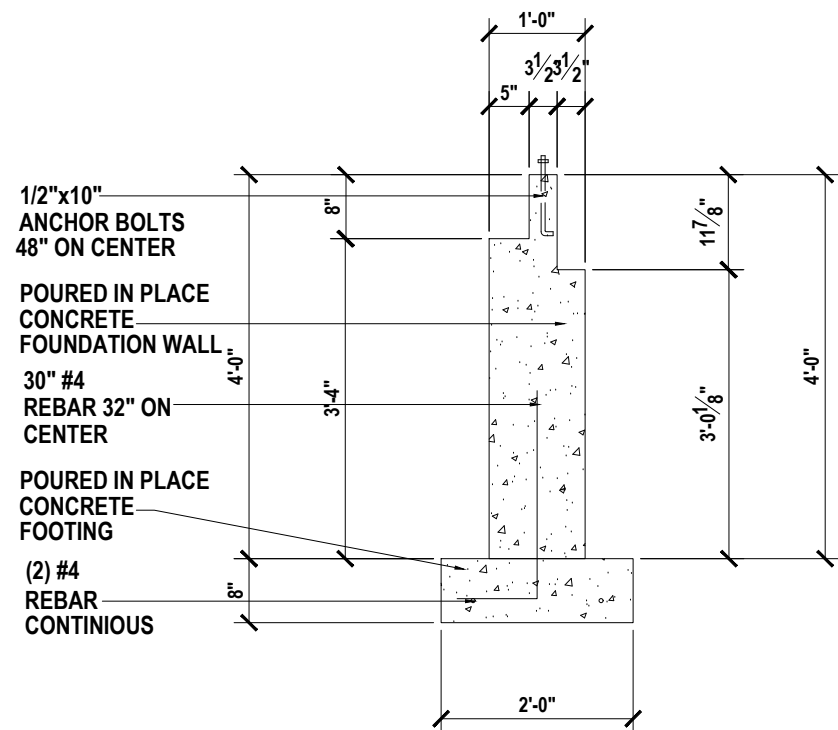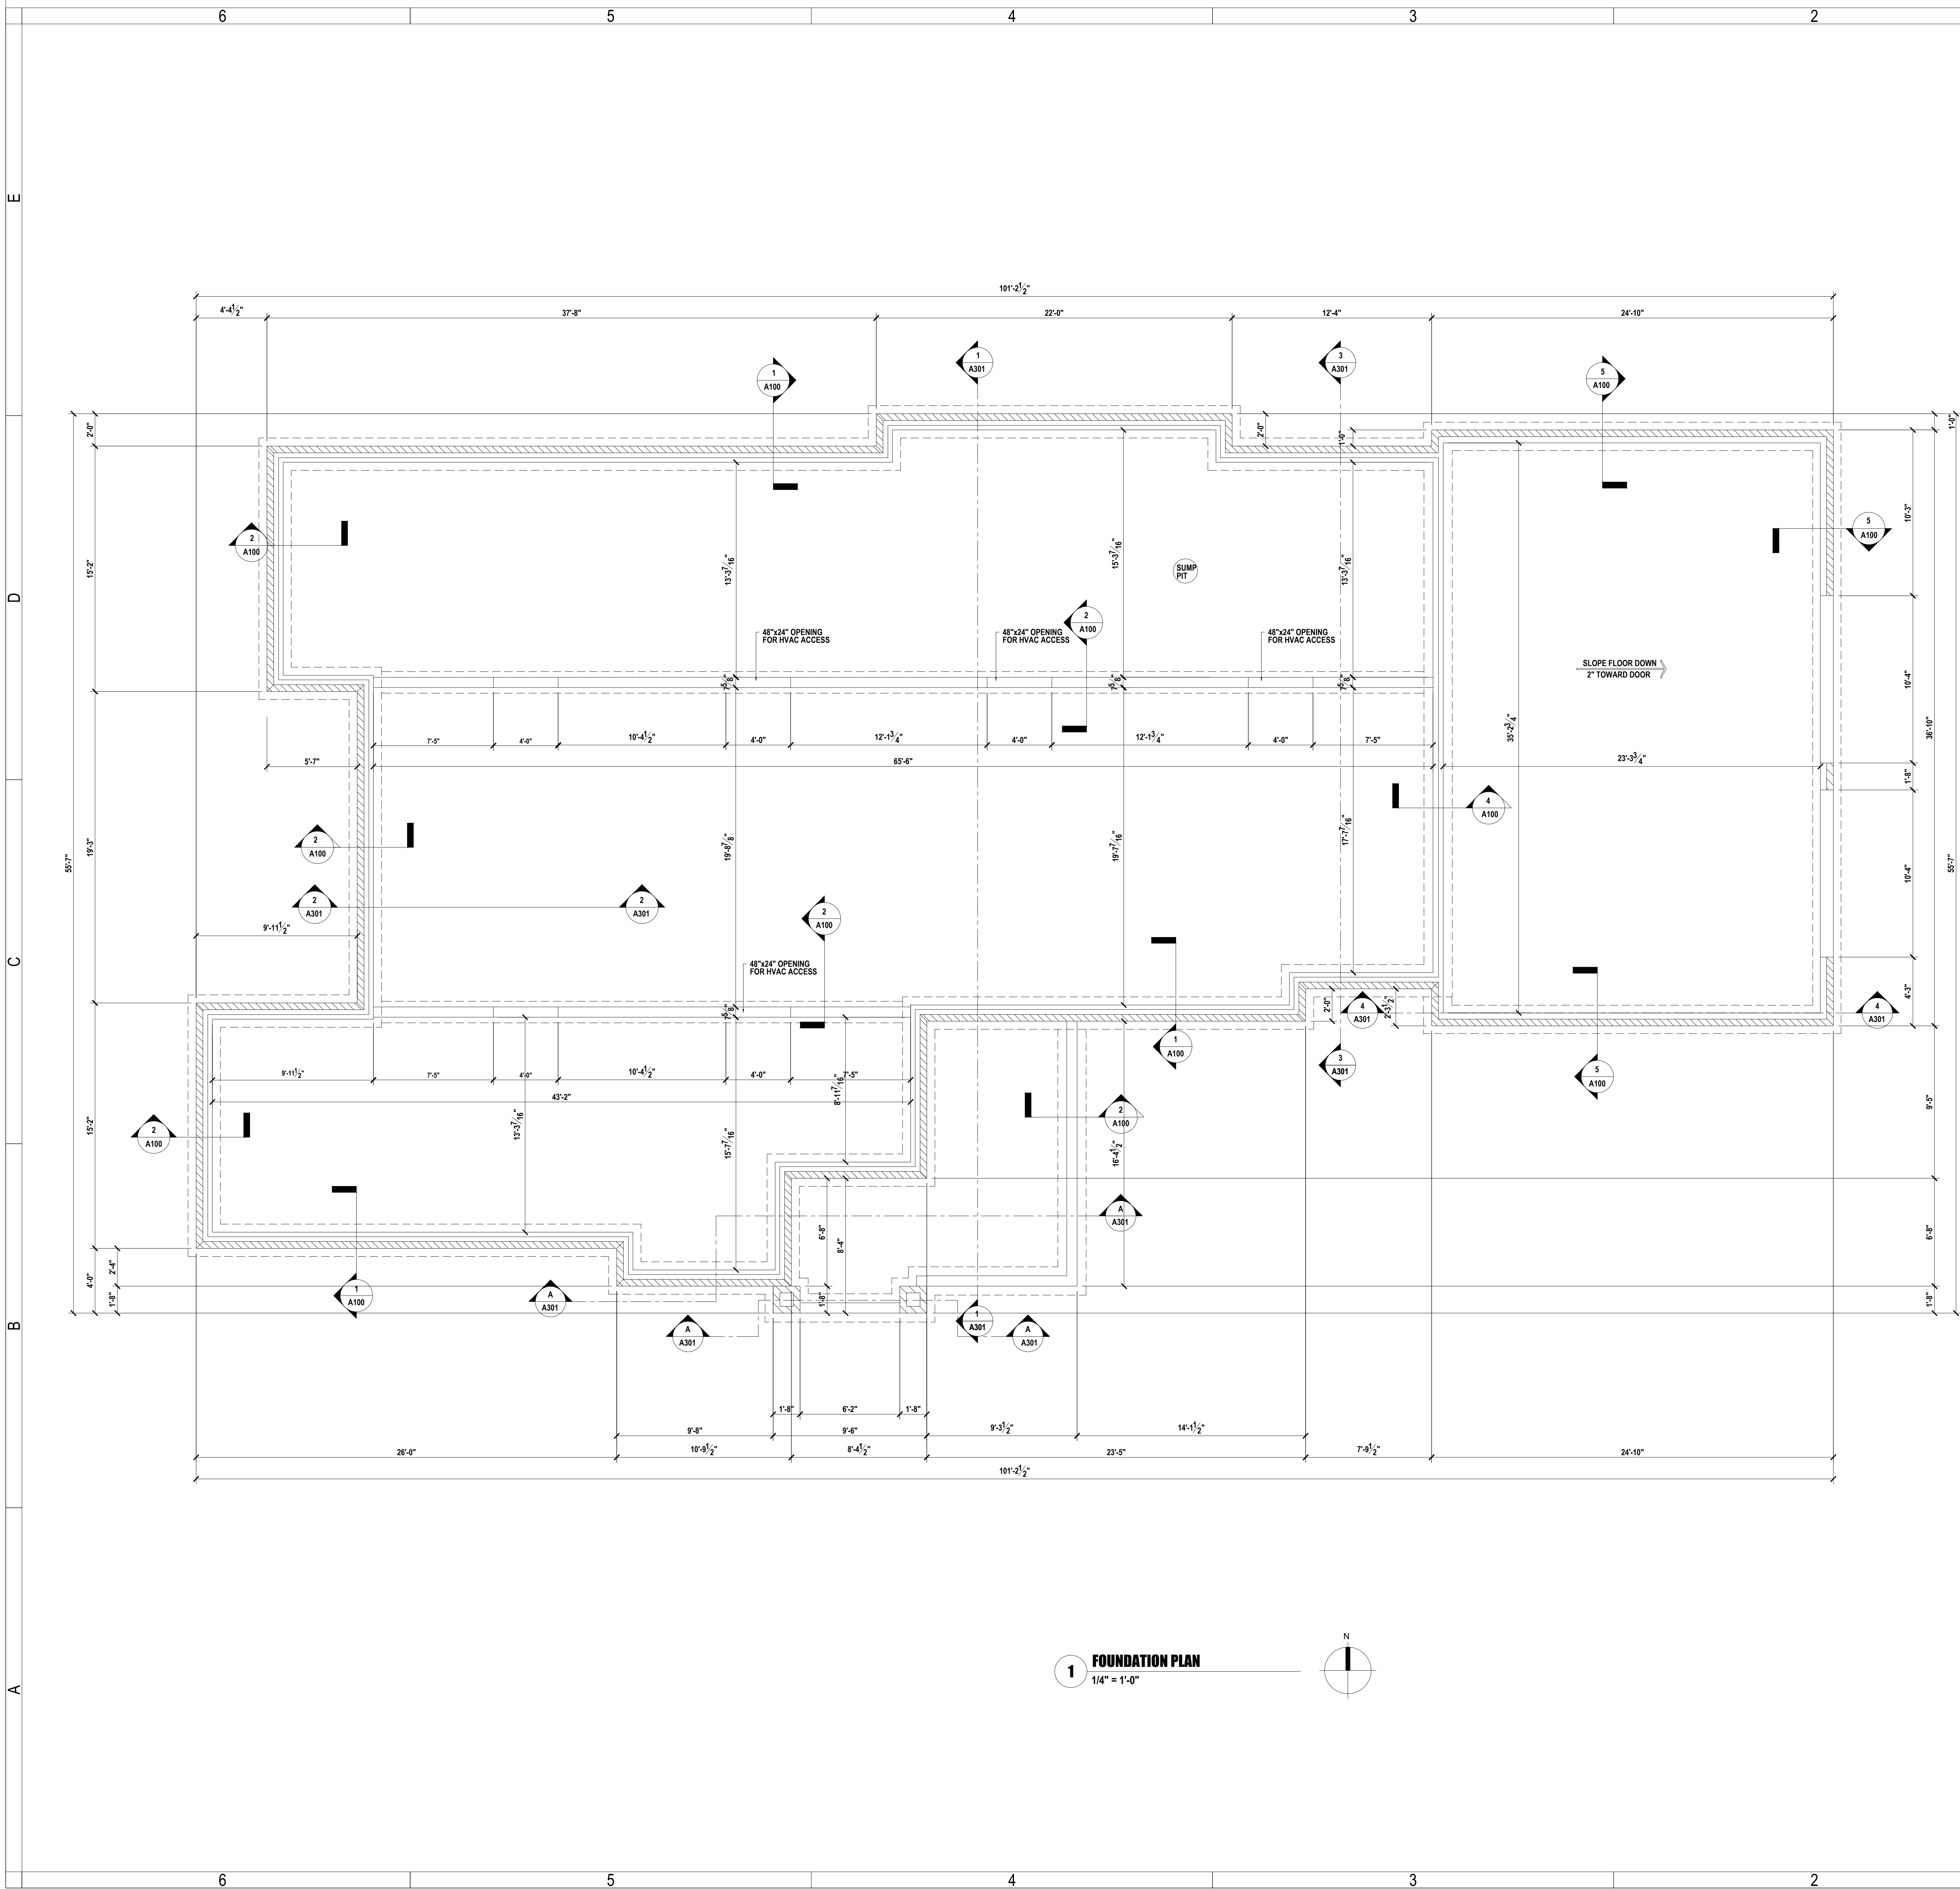

15232 STONY CREEK WAY
NOBLESVILLE, INDIANA
BRUCE DIRECT: 317.508.1216
bruce@BTDesignhaus.com
TOM DIRECT: 317.869.7430
tom@BTDesignhaus.com



5817 W 74TH SREET
INDIANAPOLIS, INDIANA

These drawings have been prepared by B-T Designhaus as a professional engineering service. The information that is the intellectual property of B-T Designhaus. Reproduction and use of these documents or the information contained herein without the written permission of B-T Designhaus is prohibited. Each drawing is prepared for use on a specific project. Each project is unique and the drawings are not to be used on any other project, other than the project for which they were created. It is inappropriate for B-T Designhaus to assume no liability for the use of these drawings on projects other than the project for which they were created.

1/2" = 1'-0" ACTUAL

KATE BORKOWSKI
9906 EAST 63RD STREET
INDIANAPOLIS, INDIANA

OWNER

IF THE ABOVE DIMENSION DOES NOT MEASURE ONE INCH (1") EXACTLY, THIS DRAWING WILL HAVE BEEN ENLARGED OR REDUCED, AFFECTING ALL LABELED SCALES.	
ISSUE DESCRIPTION	DATE
BID - PERMIT SET ISSUE	02-25-26
CONSTRUCTION SET	03-25-26
HISTORY	
DESCRIPTION	DATE
BID - PERMIT SET REVIEW	02-25-26
CONSTRUCTION SET	03-25-26

SCALE: AS NOTED
JOB: BT-250205

A100

FOUNDATION PLAN

These drawings have been prepared by B+T Designhaus and contain proprietary and confidential information that is the property of B+T Designhaus. B+T Designhaus does not warrant the accuracy or completeness of the information. Reproduction and use of these documents or the underlying design concepts contained therein without the prior and written permission of B+T Designhaus is prohibited. These drawings and specifications have been prepared for use on a specific project. Each project is different and the use of these drawings on projects other than the project for which they were created is not recommended. B+T Designhaus assumes no liability for the use of these drawings on projects other than the project for which they were created.


B KATE BORKOWSKI 9906 EAST 63RD STREET INDIANAPOLIS, INDIANA	OWNER
--	---------------------

← ACTUAL →


IF THE ABOVE DIMENSION DOES NOT MEASURE ONE INCH (1") EXACTLY, THIS DRAWING WILL HAVE BEEN ENLARGED OR REDUCED, AFFECTING ALL LABELED SCALES.

ISSUE DESCRIPTION	DATE
BID - PERMIT SET ISSUE	02-09-26
CONSTRUCTION SET	03-25-26
HISTORY	DATE
DESCRIPTION	DATE
BID - PERMIT SET REVIEW	02-09-26
CONSTRUCTION SET	03-25-26
SCALE:	AS NOTED
JOB:	87-25923

A101

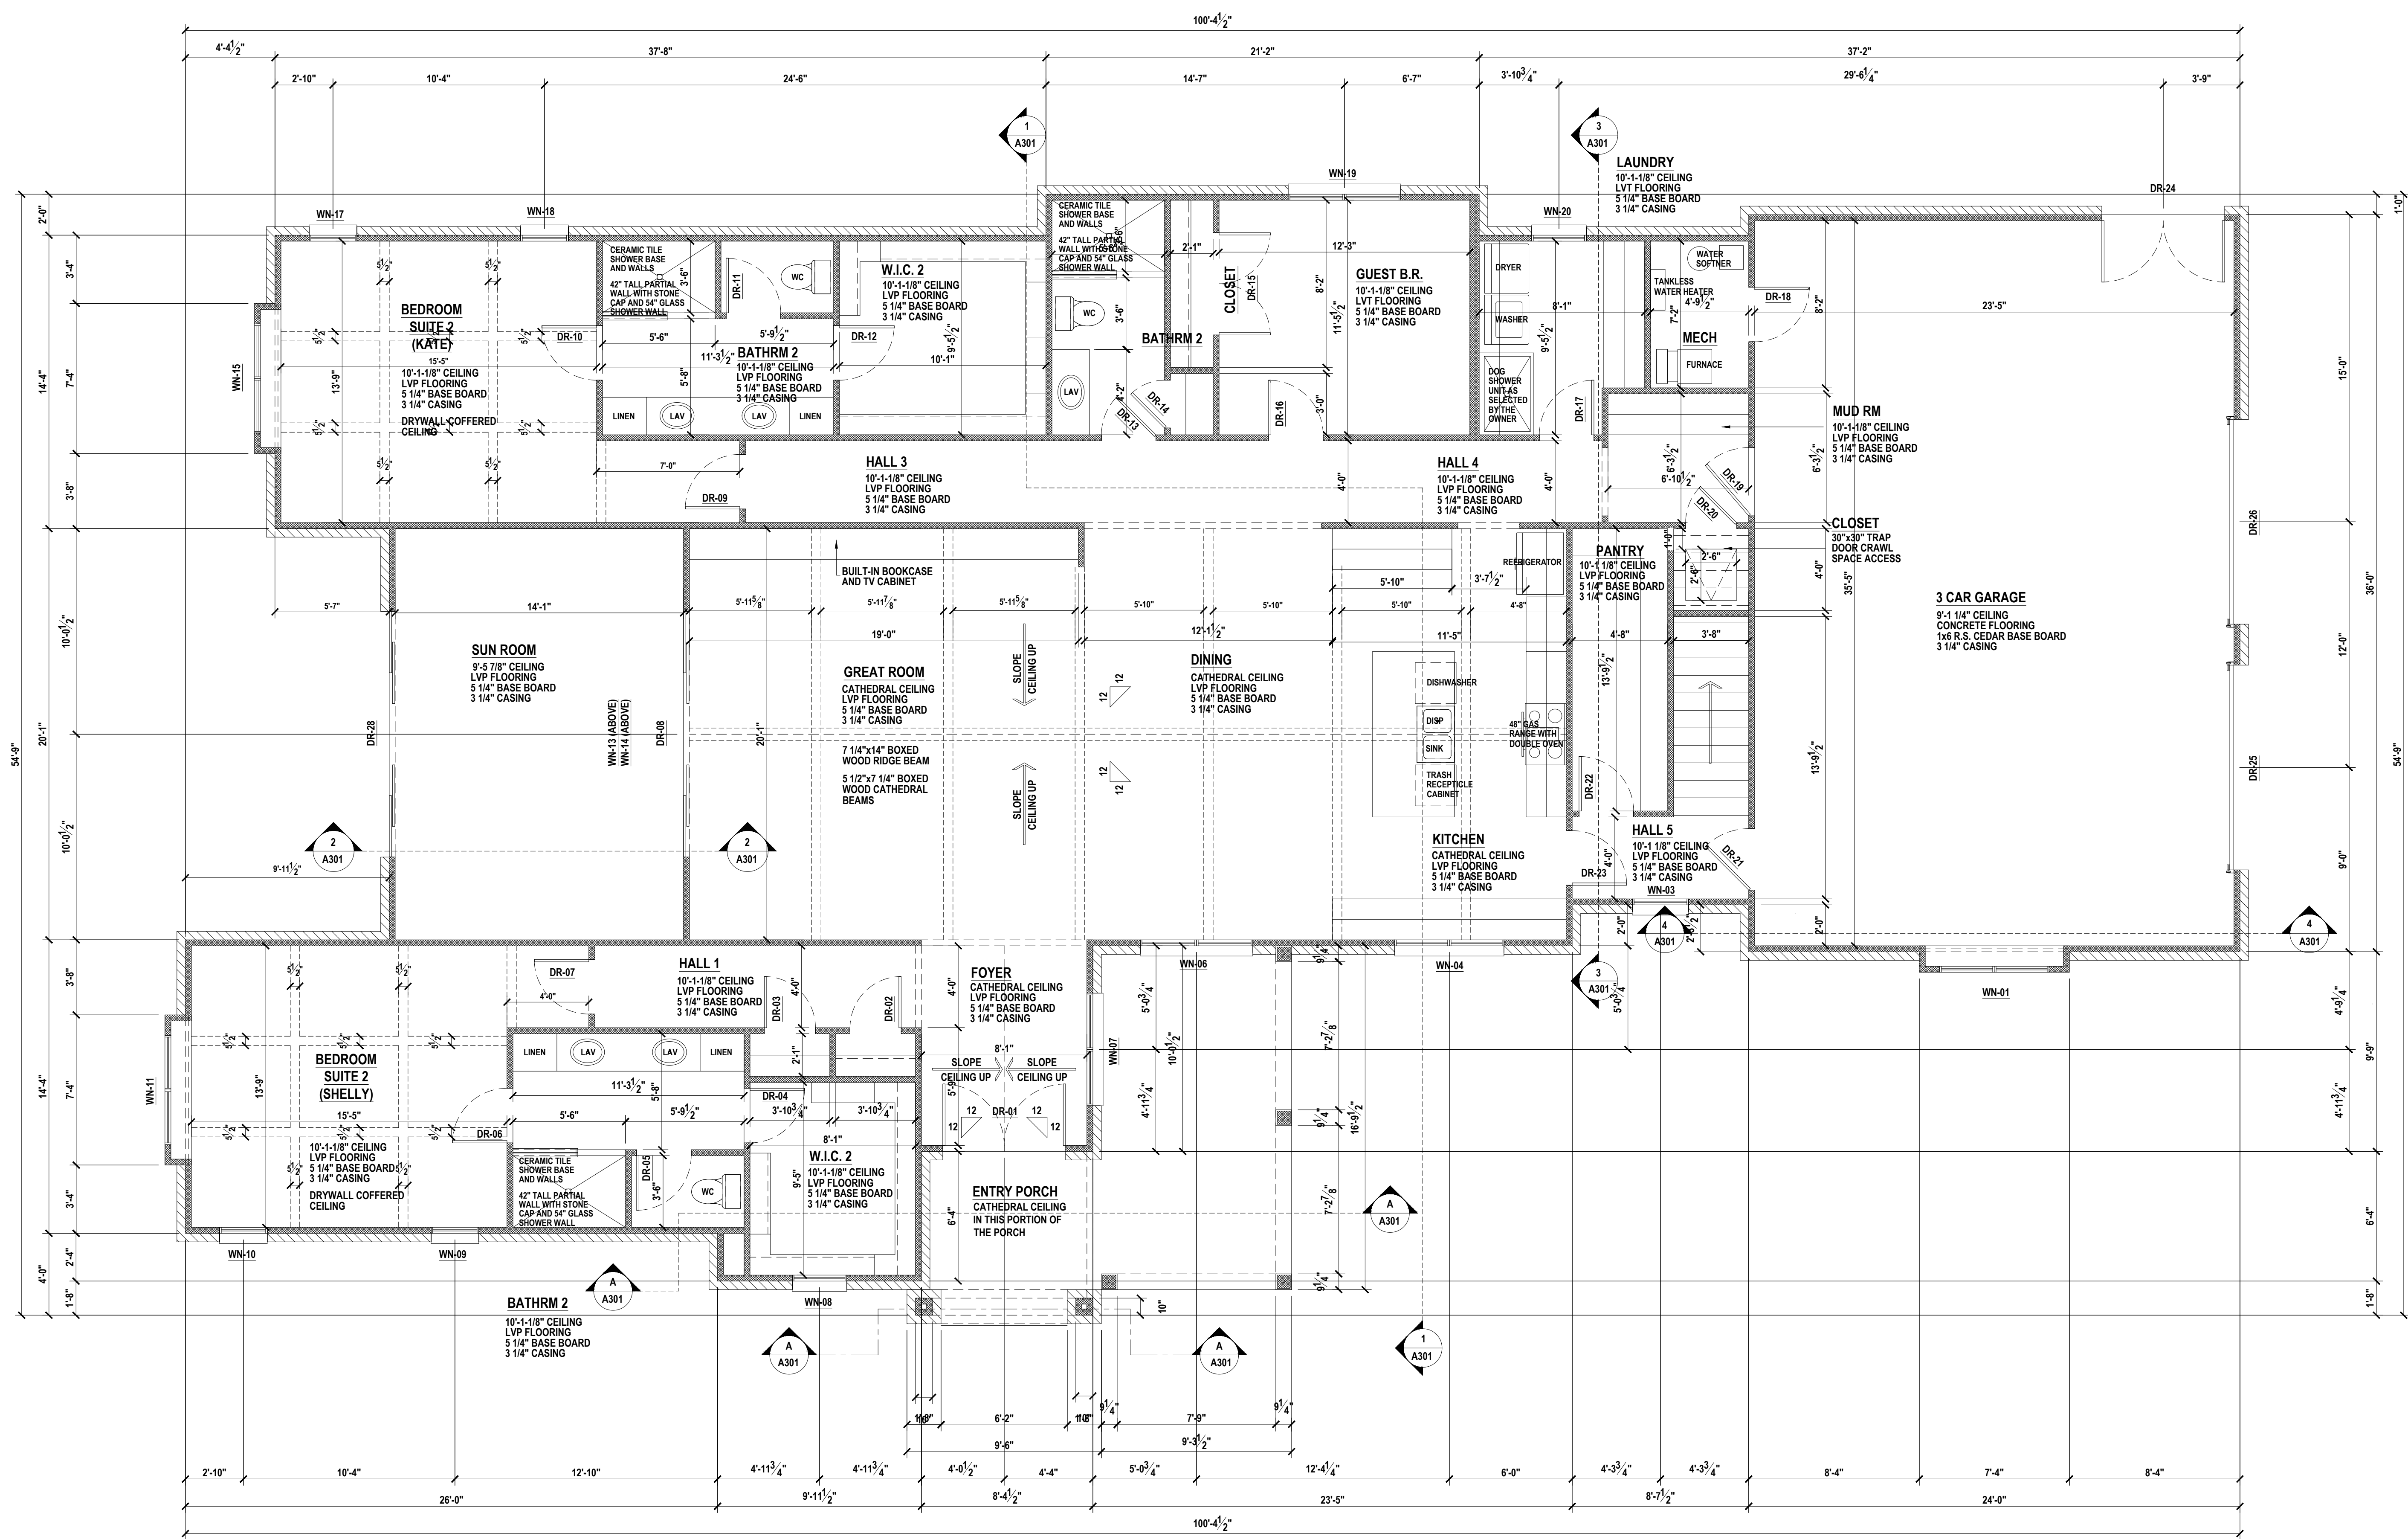

1 1ST FLOOR PLAN
1/4" = 1'-0"
2740 S.F. FIRST FLOOR
856 S.F. GARAGE
220 S.F. PRIMARY ENTRY PORCH
268 S.F. SCREENED REAR PORCH
4084 S.F. FIRST FLOOR TOTAL

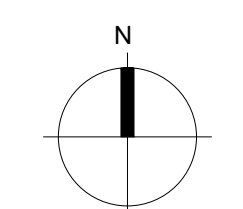

ST FLOOR PLAN

These drawings have been prepared by B+T Designhaus and contain proprietary and confidential information that is the intellectual property of B+T Designhaus. Reproduction and use of these documents or the underlying design concepts contained therein without prior written permission of B+T Designhaus is prohibited. These drawings and specifications have been prepared for use on a specific project. Each project is different and the use of these drawings on projects other than the project for which they were created, inappropriate. B+T Designhaus assumes no liability for any damages or claims resulting from drawings on projects other than the project for which they were created.

©COPYRIGHT 2023, B+T DESIGNHAUS

OWNER

IF THE ABOVE DIMENSION DOES NOT MEASURE ONE INCH (1") EXACTLY, THIS DRAWING WILL HAVE BEEN ENLARGED OR REDUCED, AFFECTING ALL LABELED SCALES.


ISSUE DESCRIPTION	DATE
BID - PERMIT SET ISSUE	02-09-26
CONSTRUCTION SET	03-25-26

HISTORY	DATE
DESCRIPTION	DATE
BID - PERMIT SET REVIEW	02-09-26
CONSTRUCTION SET	03-25-26


ALE:	AS NOTED
B:	BT-25025

A102

2ND FLOOR PLAN

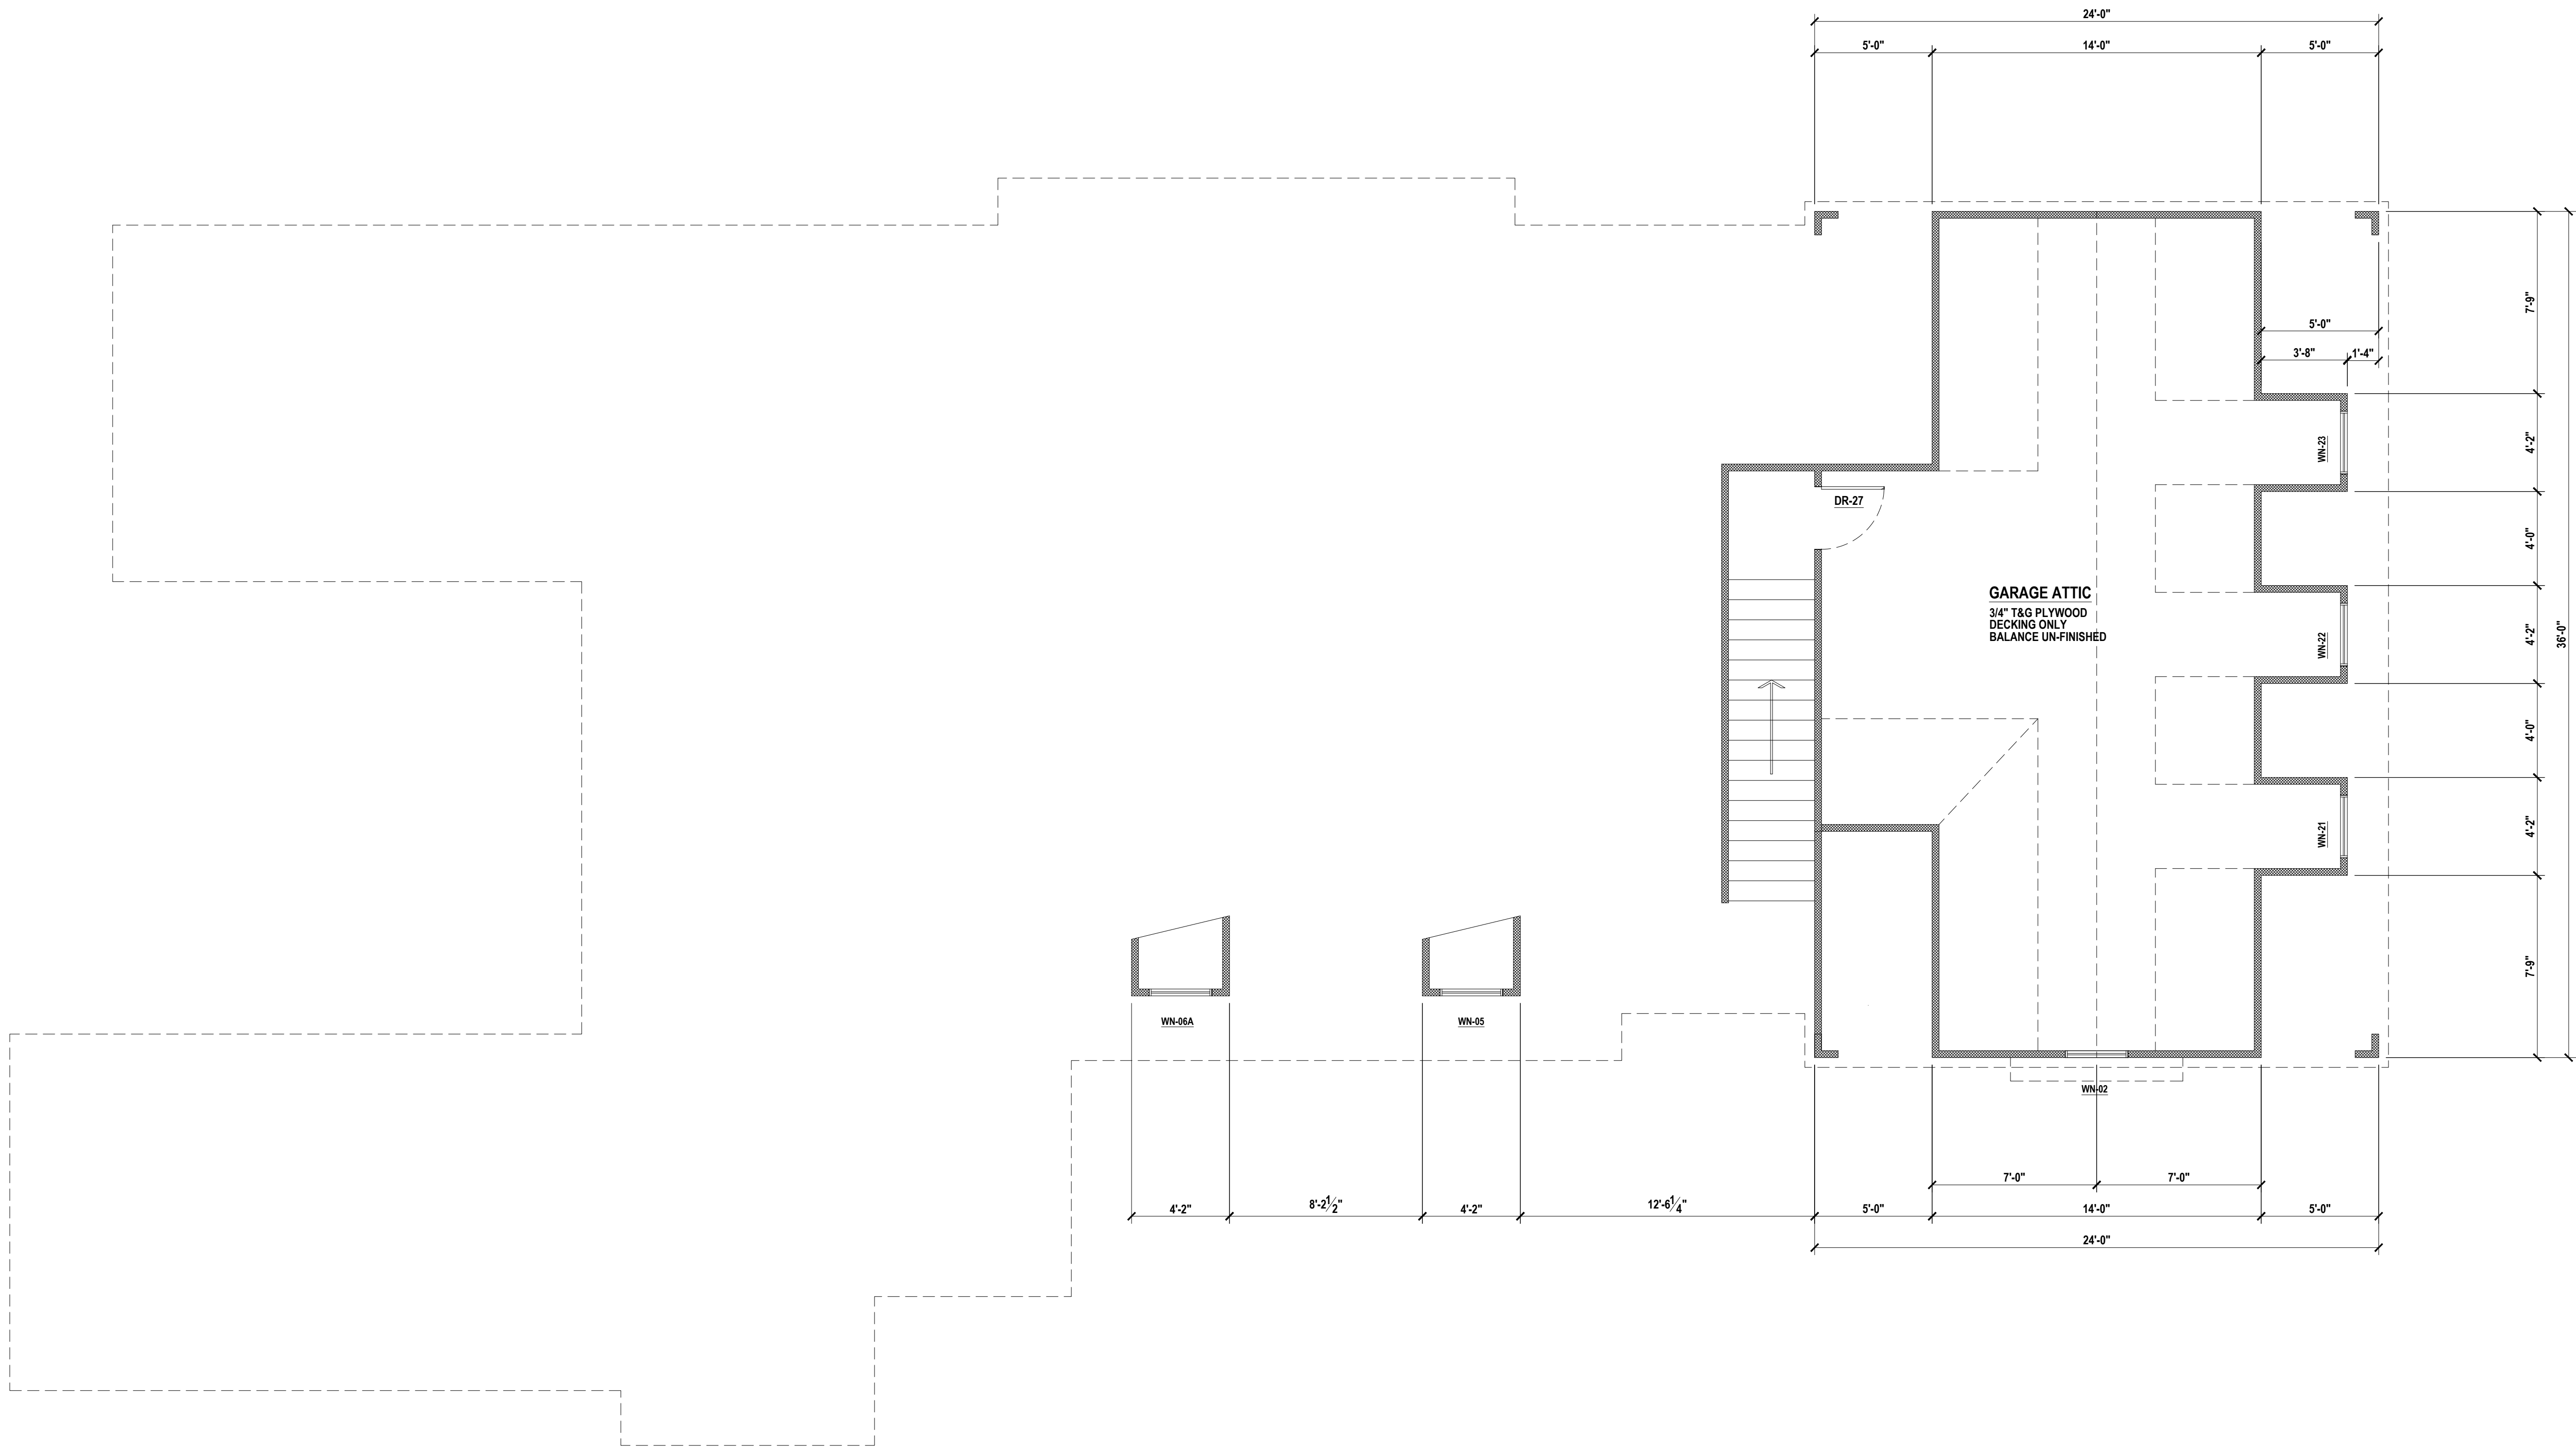

1 2ND FLOOR PLAN
1/4" = 1'-0"

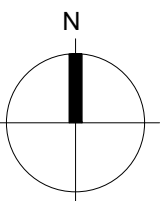

These drawings have been prepared by B+T Designhaus and contain proprietary and confidential information that is the intellectual property of B+T Designhaus. Reproduction and use of these documents or the underlying design concepts contained therein without prior written permission of B+T Designhaus is prohibited. These drawings and specifications have been prepared for use on a specific project. Each project is different and the use of these drawings on projects other than the project for which they were created, inappropriate. B+T Designhaus assumes no liability for any damages or claims resulting from drawings on projects other than the project for which they were created.

©COPYRIGHT 2023, B+T DESIGNHAUS

OWNER

IF THE ABOVE DIMENSION DOES NOT MEASURE ONE INCH (1") EXACTLY, THIS DRAWING WILL HAVE BEEN ENLARGED OR REDUCED, AFFECTING ALL LABELED SCALES.


ISSUE DESCRIPTION	DATE
BID - PERMIT SET ISSUE	02-09-26
CONSTRUCTION SET	03-25-26

HISTORY	DATE
BID - PERMIT SET REVIEW	02-09-26
CONSTRUCTION SET	03-25-26


FILE:	AS NOTED
B:	BT-25025

A121

ROOF PLAN

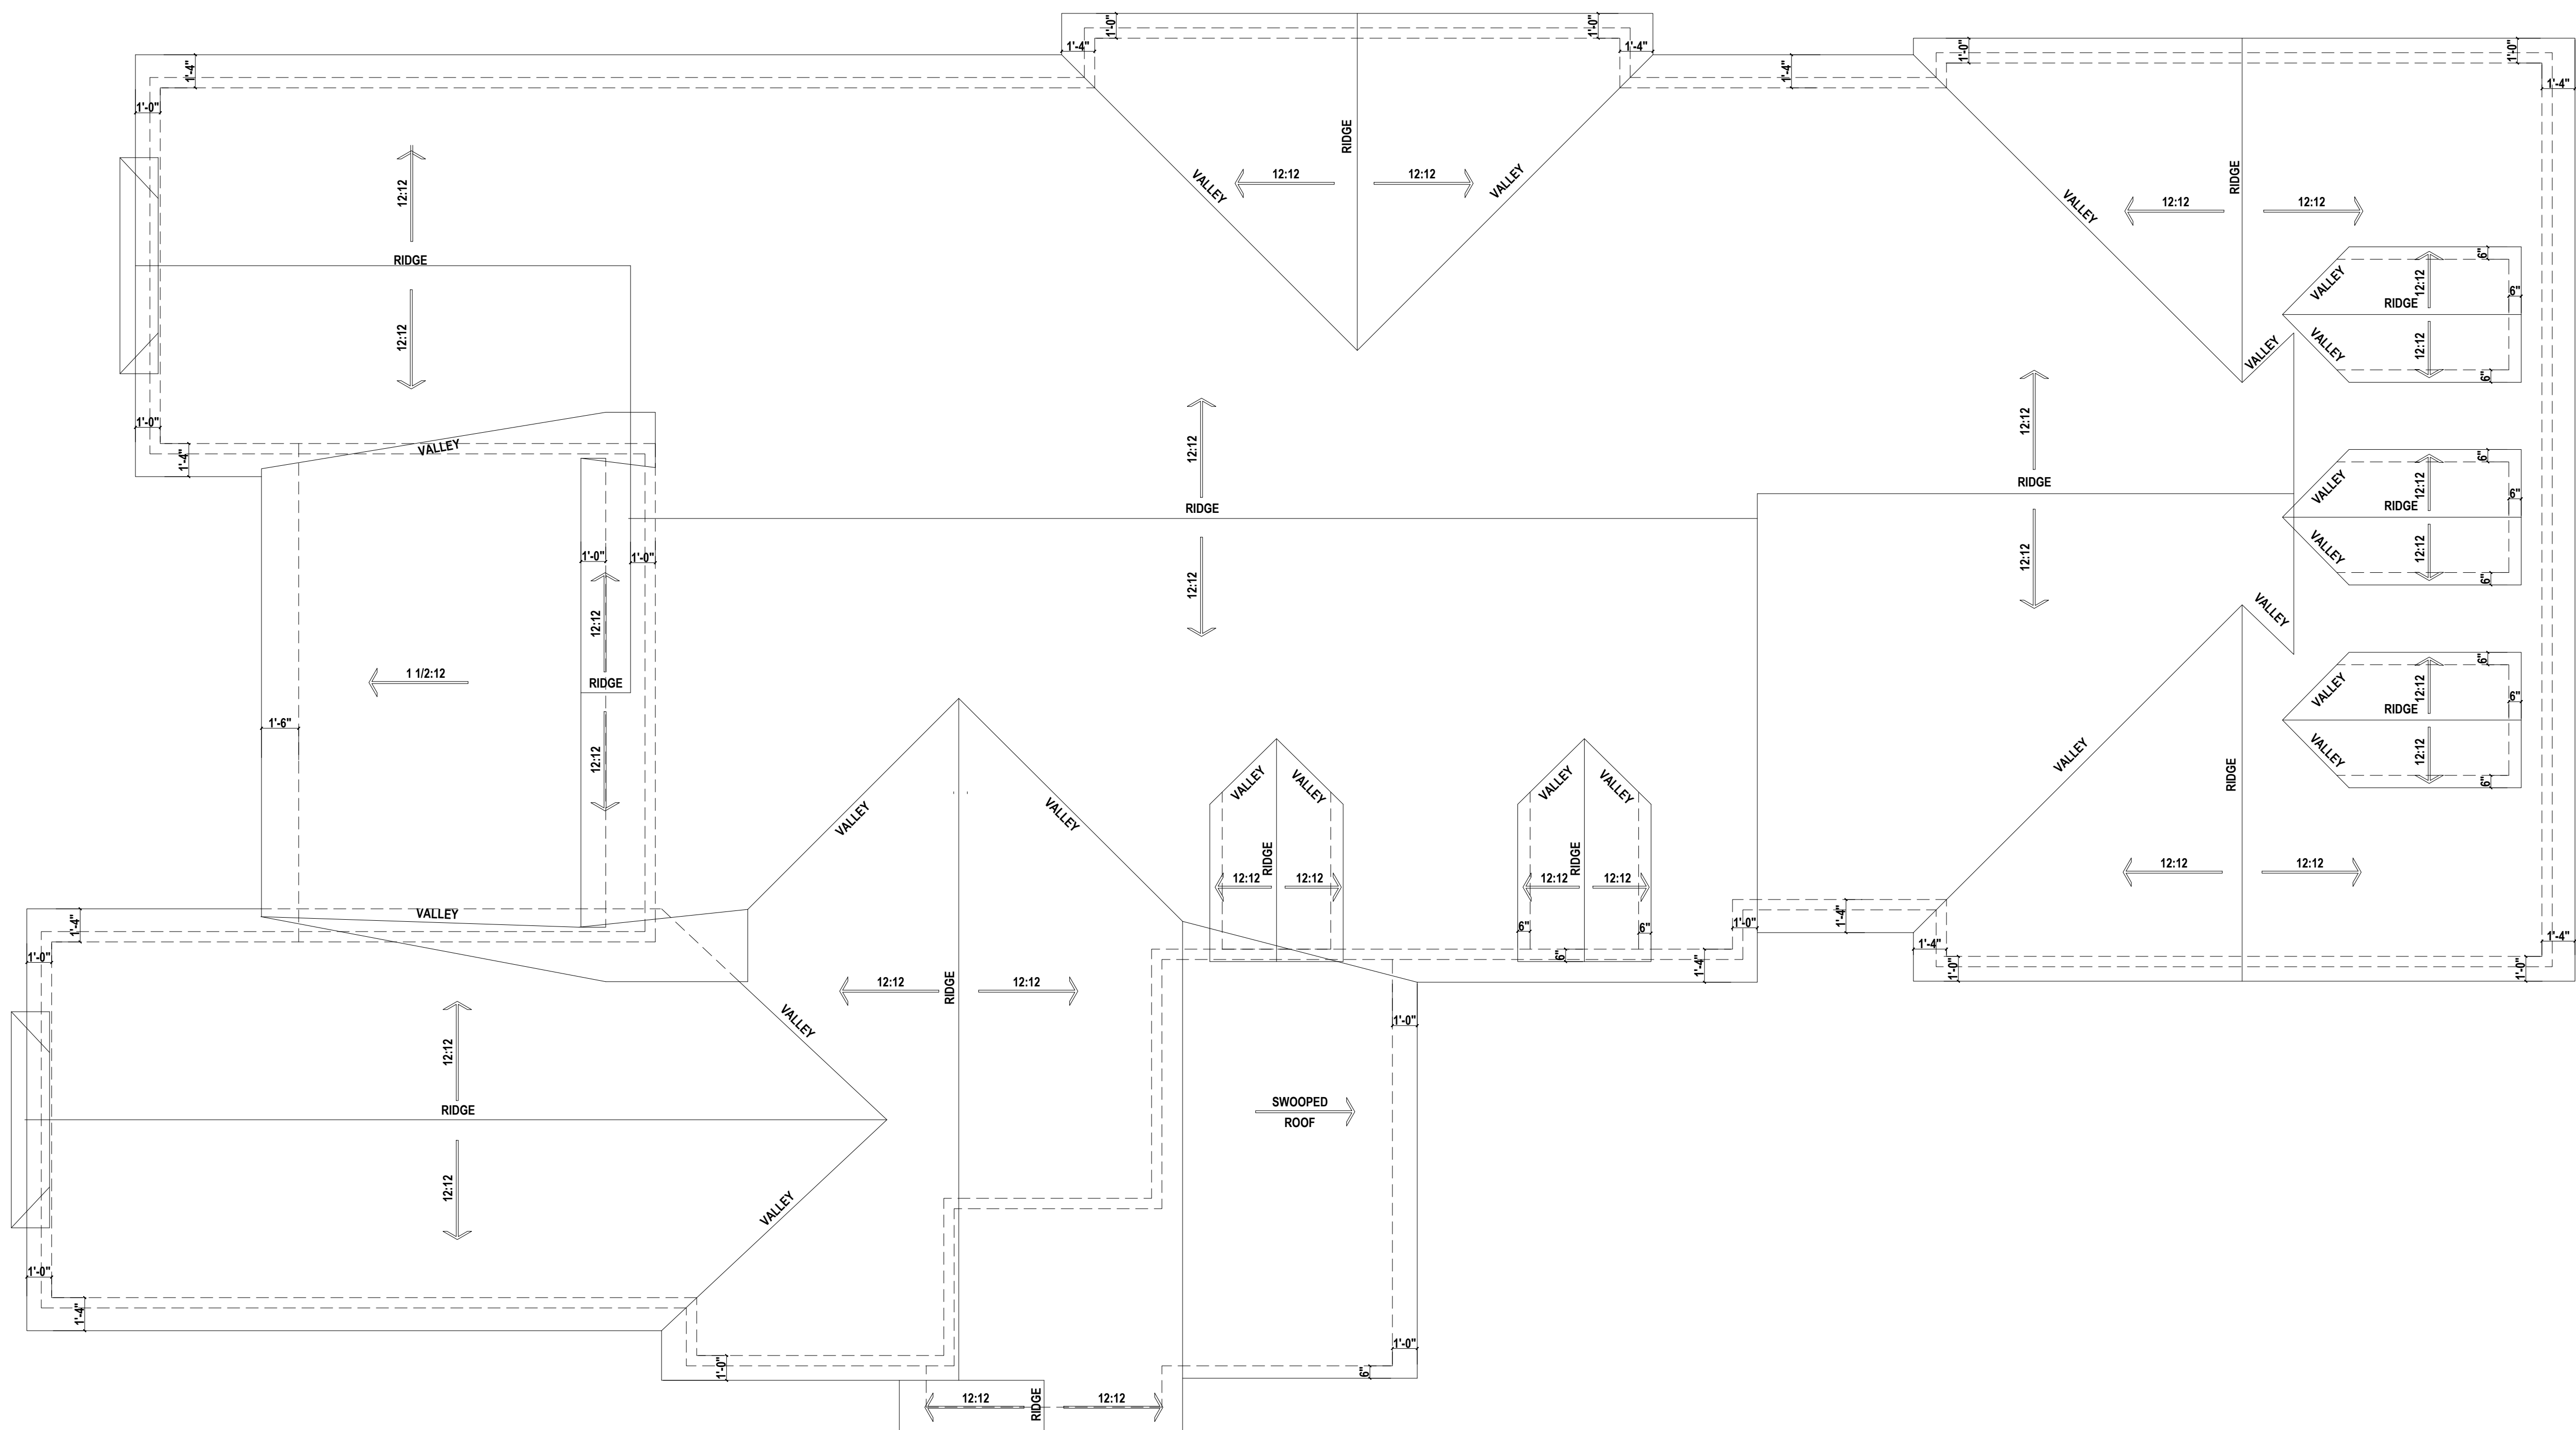


1 ROOF PLAN
1/4" = 1'-0"

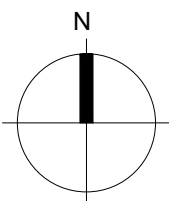

1 LEFT SIDE ELEVATION
1/4" = 1'-0"

1 FRONT ELEVATION
1/4" = 1'-0"

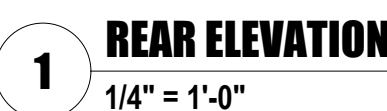

These drawings have been prepared by B+T Designhaus to contain proprietary and confidential information that is the property of B+T Designhaus. B+T Designhaus disclaims any and all liability for the use of these drawings on projects other than the project for which they were prepared.

KATE BORKOWSKI
9906 EAST 63RD STREET
INDIANAPOLIS, INDIANA

OWNER

[illegible]

A202

BEAR AND RIGHT SIDE ELEVATIONS

3D EXTERIOR VIEWS



KATE BORROWSKI
9906 EAST 63RD STREET
INDIANAPOLIS, INDIANA

OWNER

← 1" ACTUAL → THE ABOVE DIMENSION DOES NOT SURE ONE INCH (1") EXACTLY. DRAWING WILL HAVE BEEN ROD OR REDUCED. LECTING ALL LABELED SCALES.	
DESCRIPTION	DATE
PERMIT SET ISSUE	01-27-27
HISTORY	
DESCRIPTION	DATE
PERMIT SET REVIEW	01-23-26


E:	AS NOTED
	BT-25025

A252


3D EXTERIOR VIEWS



1 3D VIEW-5 LOOKING NORTHEAST
NO SCALE

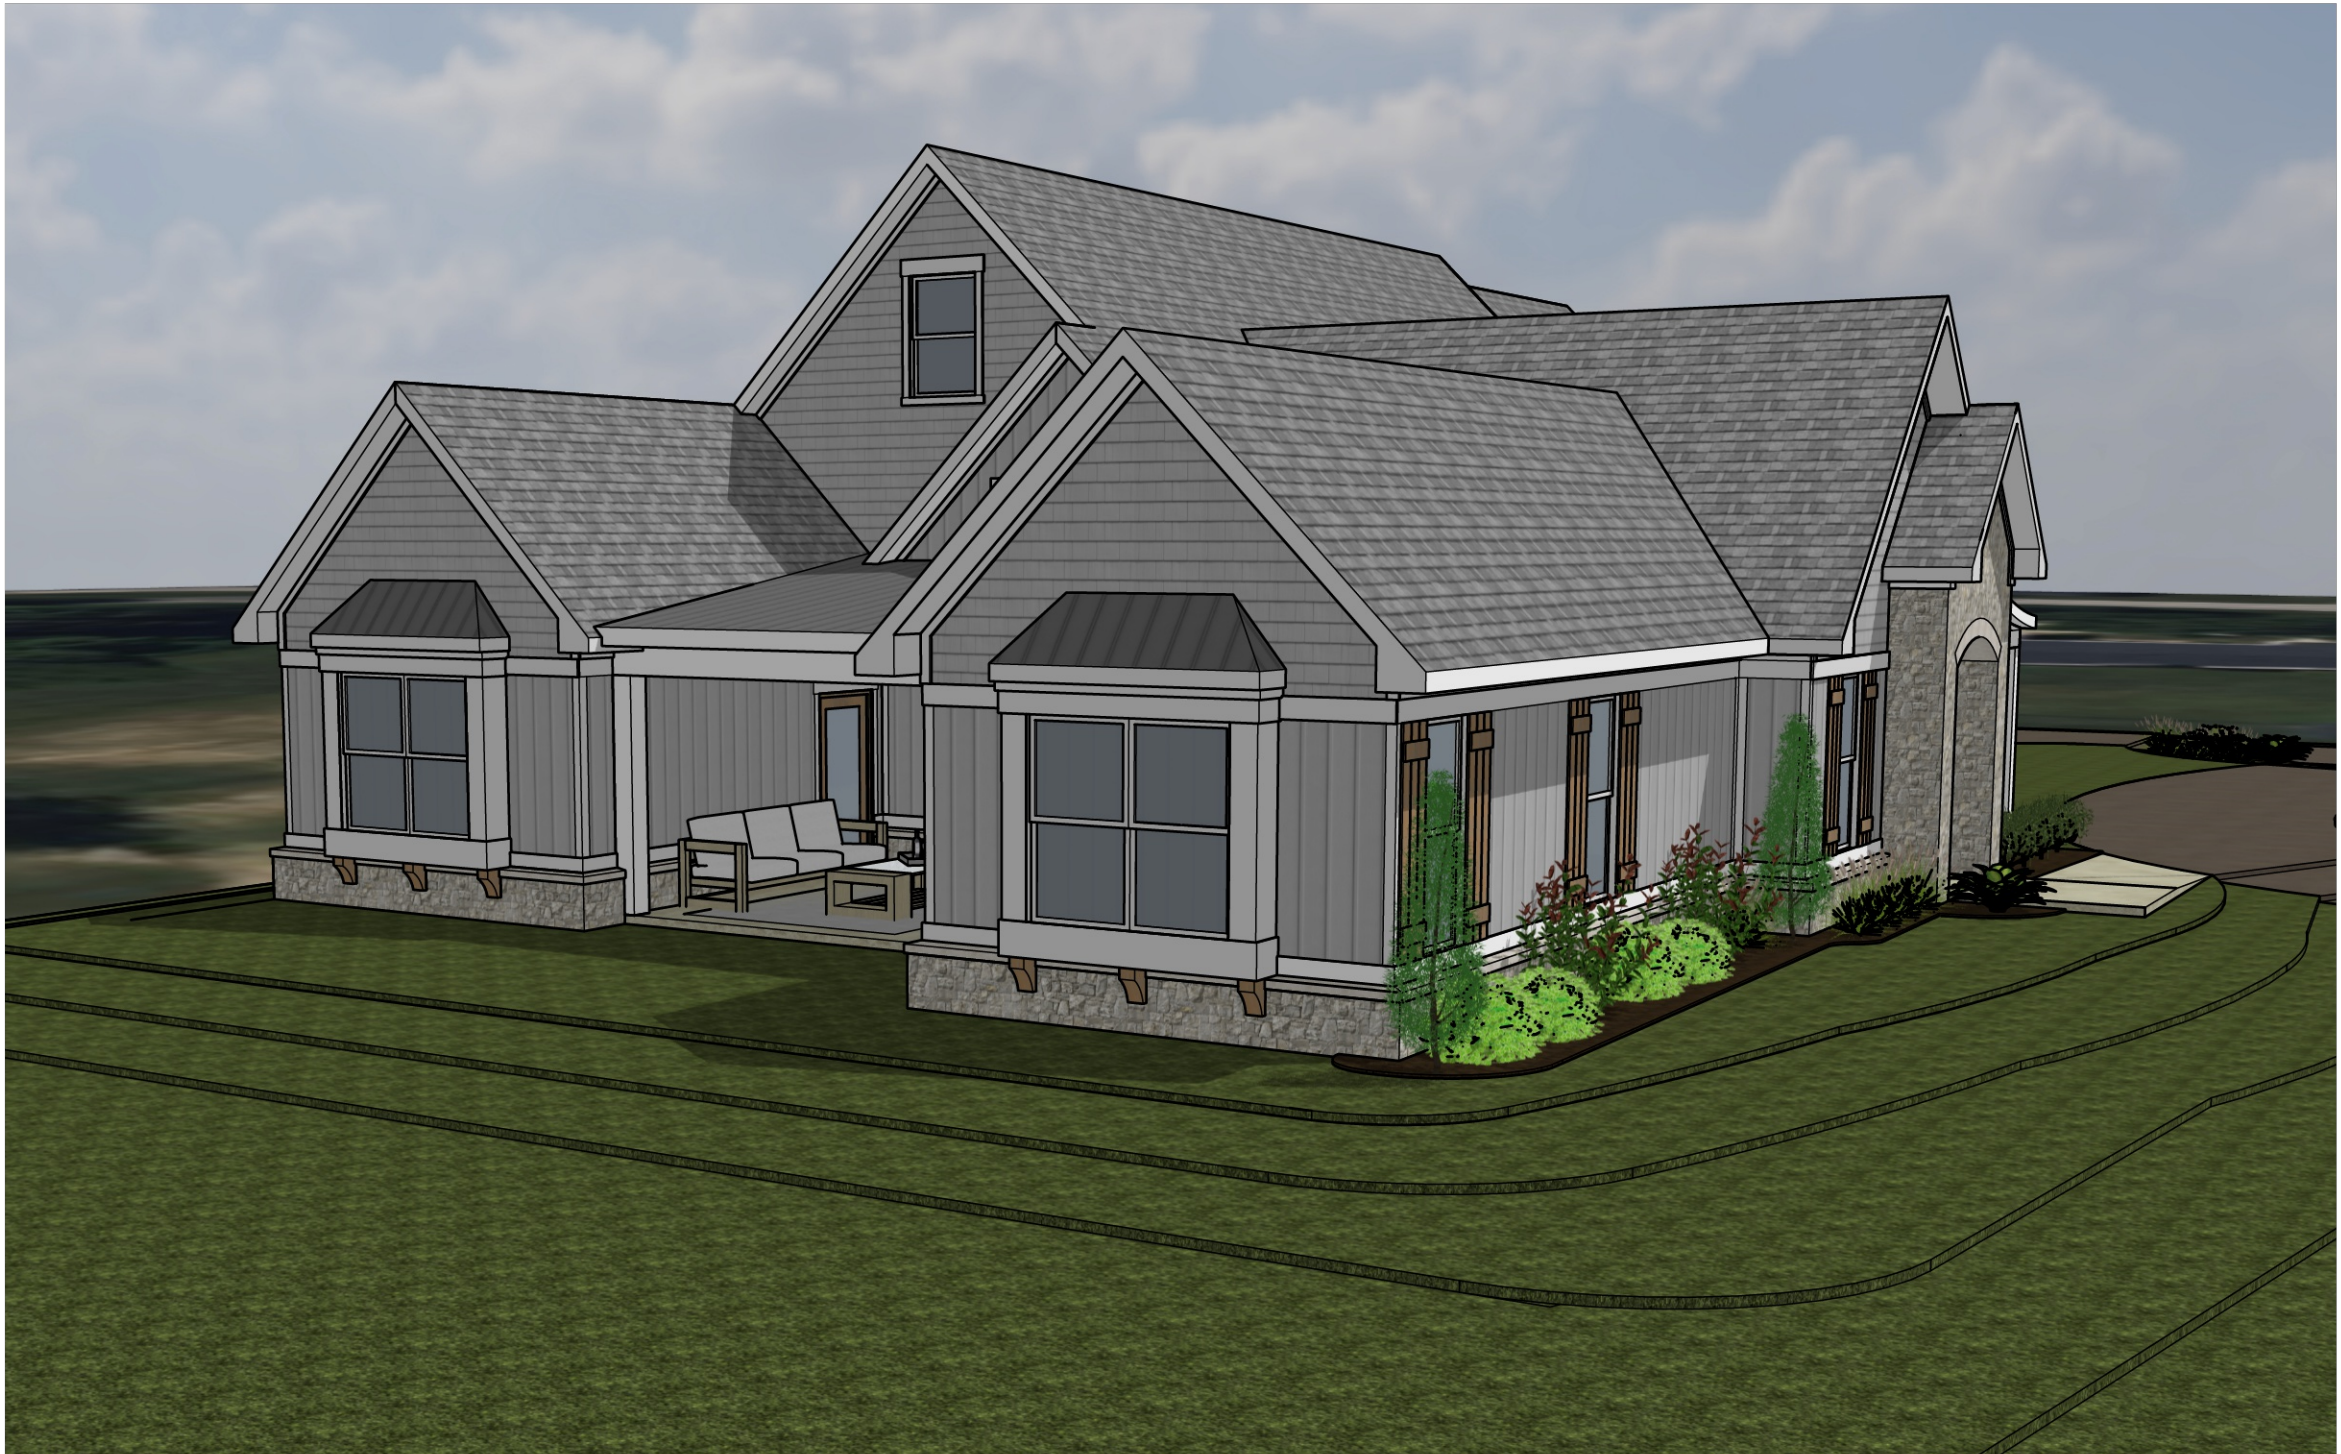

2 3D VIEW-6 LOOKING SOUTHEAST
NO SCALE

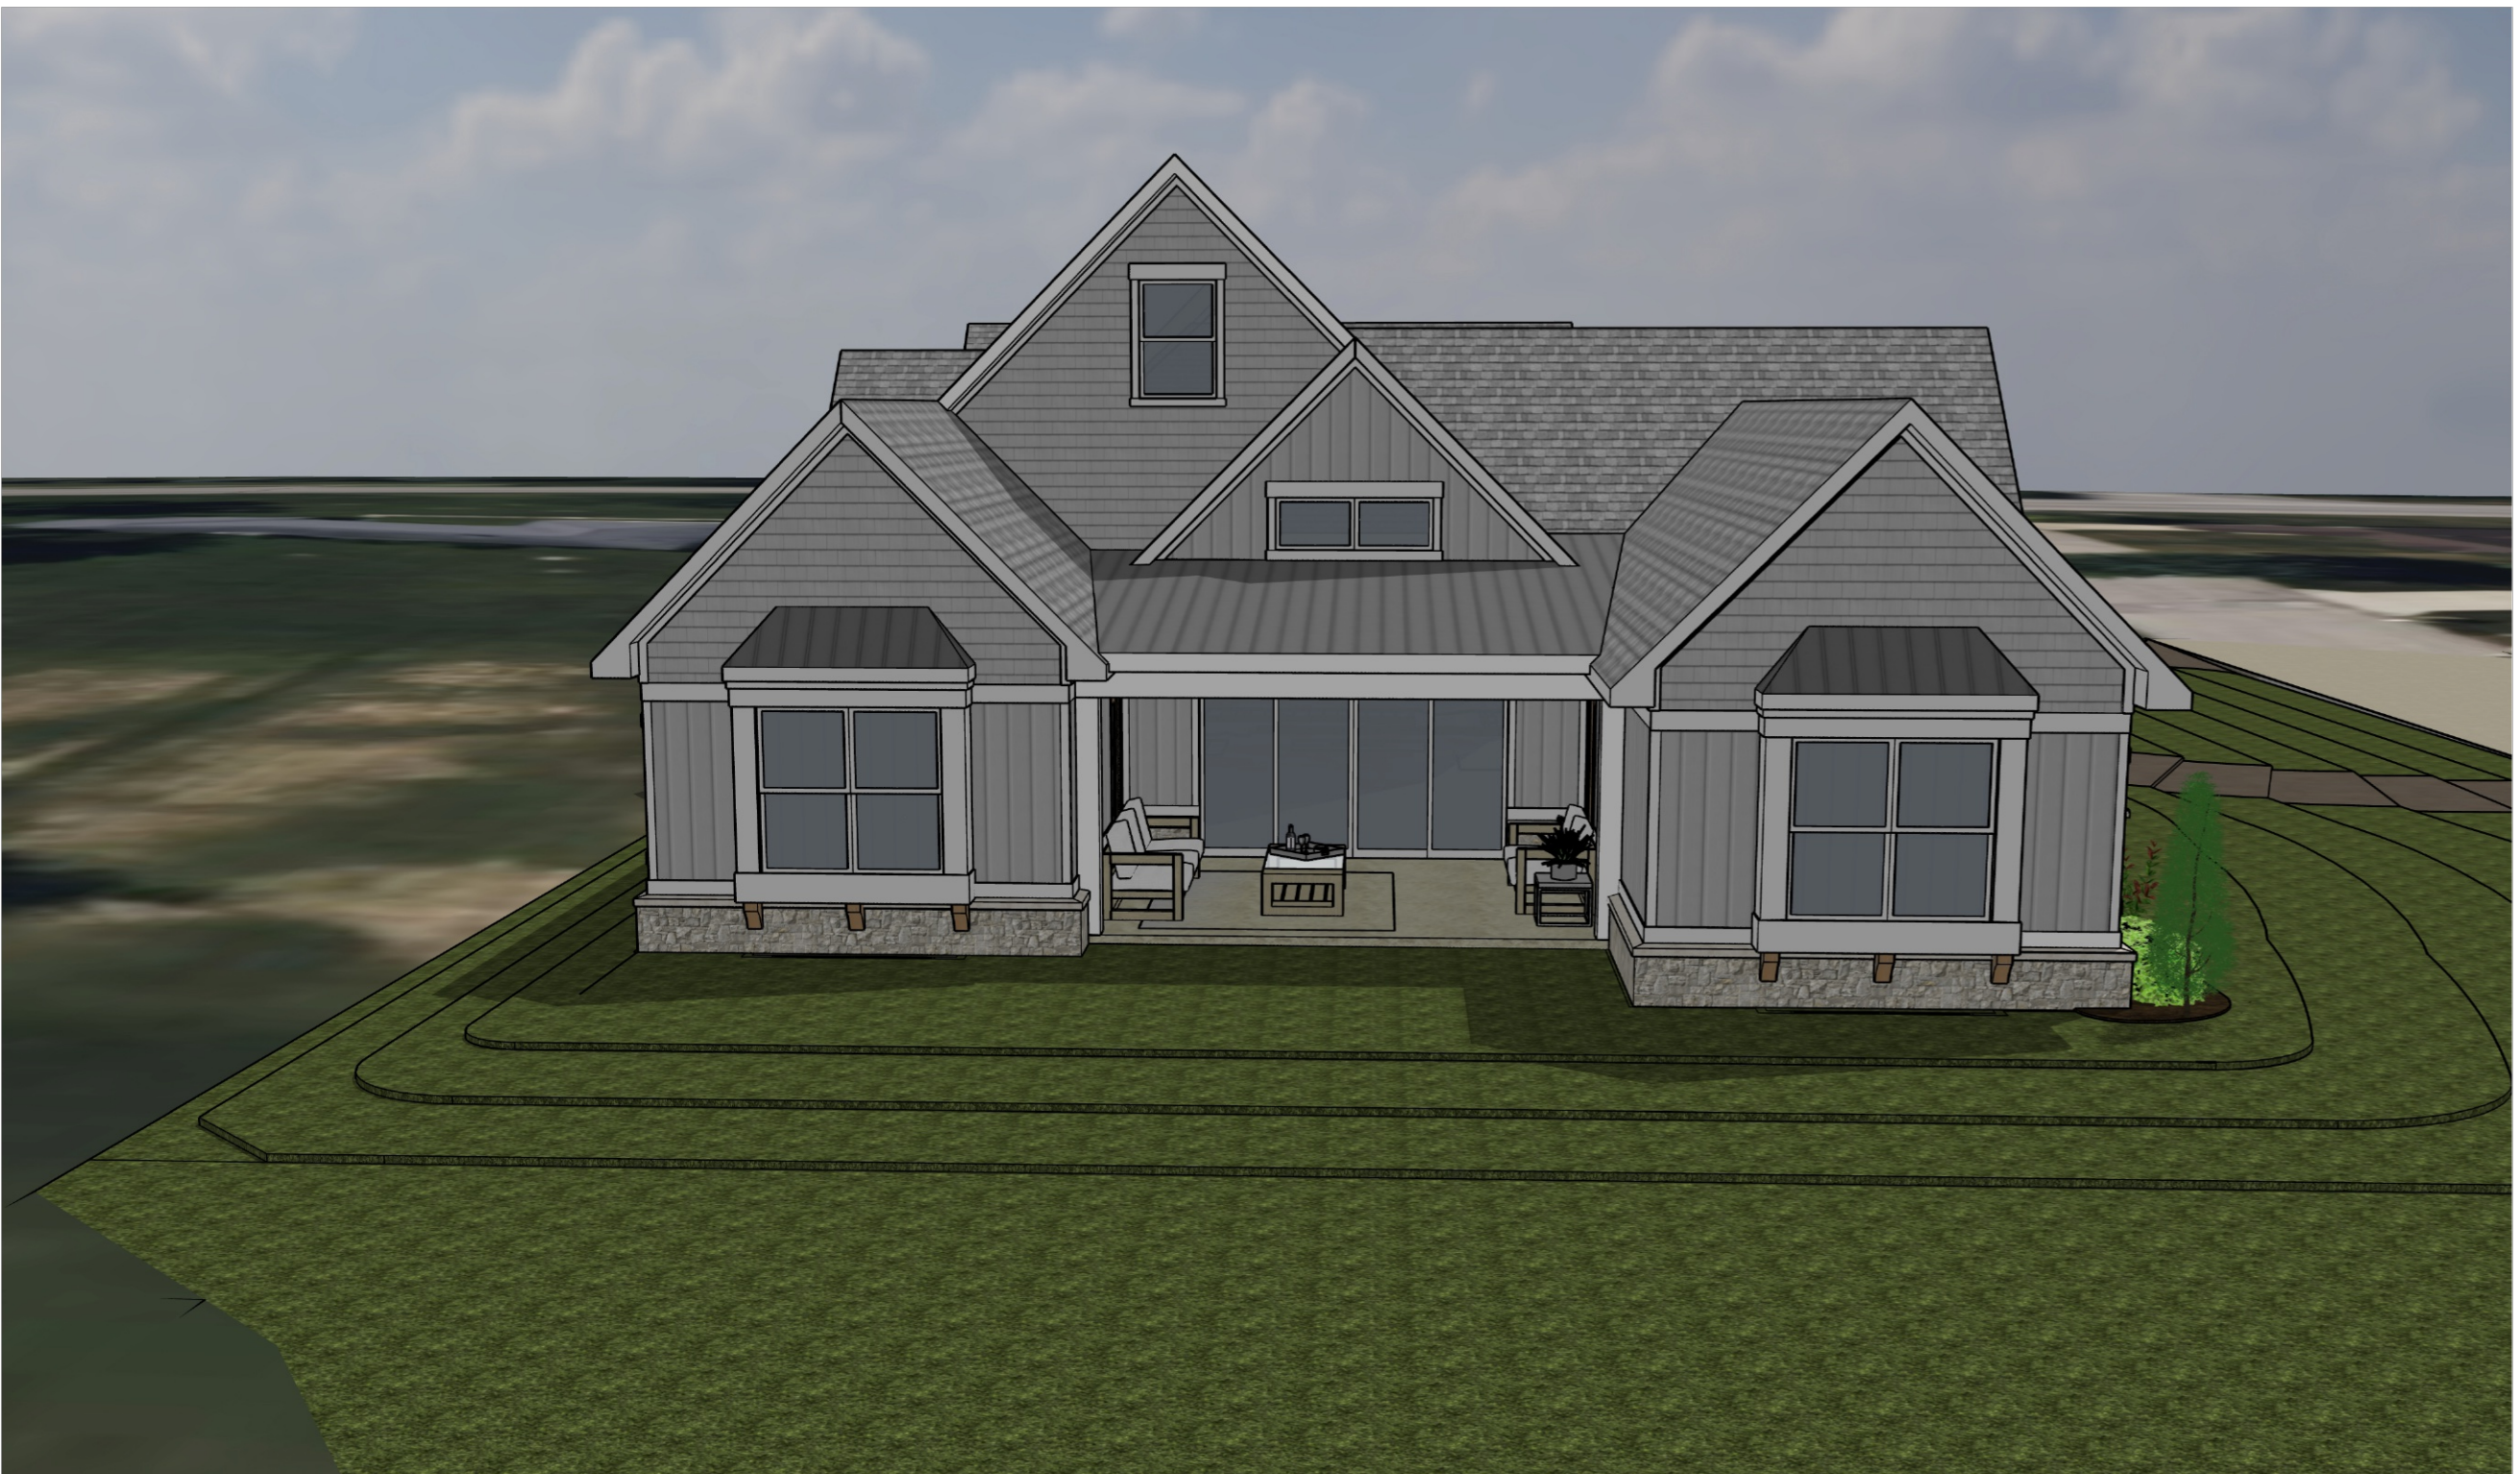

3 3D VIEW-7 LOOKING NORTHWEST
NO SCALE



4 3D VIEW-8 LOOKING SOUTHWEST
NO SCALE



5817 W 74TH SREET
INDIANAPOLIS, INDIANA

These drawings have been prepared by B+T Designhaus and contain proprietary and confidential information that is the intellectual property of B+T Designhaus.

Reproduction and use of these documents or the underlying design concepts contained therein without the prior written permission of B+T Designhaus is prohibited. These drawings and specifications have been prepared for use on a specific project. Each project is different and the use of these drawings on projects, other than the project for which they were prepared, is prohibited. B+T Designhaus assumes no responsibility for the use of these drawings on projects other than the project for which they were created.

© COPYRIGHT 2023 B+T DESIGNHAUS

9906 EAST 63RD STREET
INDIANAPOLIS, INDIANA

OWNER

← 1" ACTUAL →



THE ABOVE DIMENSION DOES NOT
SURE ONE INCH (1") EXACTLY.
DRAWING WILL HAVE BEEN
ENLARGED OR REDUCED,
CONTAINING ALL LABELED SCALES.

DESCRIPTION	DATE
PERMIT SET ISSUE	02-09-26
CONSTRUCTION SET	03-25-26
HISTORY	DATE
DESCRIPTION	DATE
PERMIT SET REVIEW	02-09-26
CONSTRUCTION SET	03-25-26

AS NOTED	SECTION
BT-25025	


A301

BUILDING SIZE

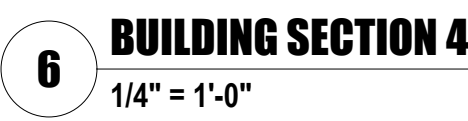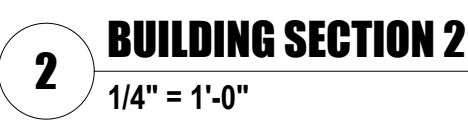


FILE: H:\35050201-IMAGES-BT-10\1-WTRV-RETAIN_WALL-SECTION-1.dwg
DATE: 03/25/2025


A
B
C
D
E

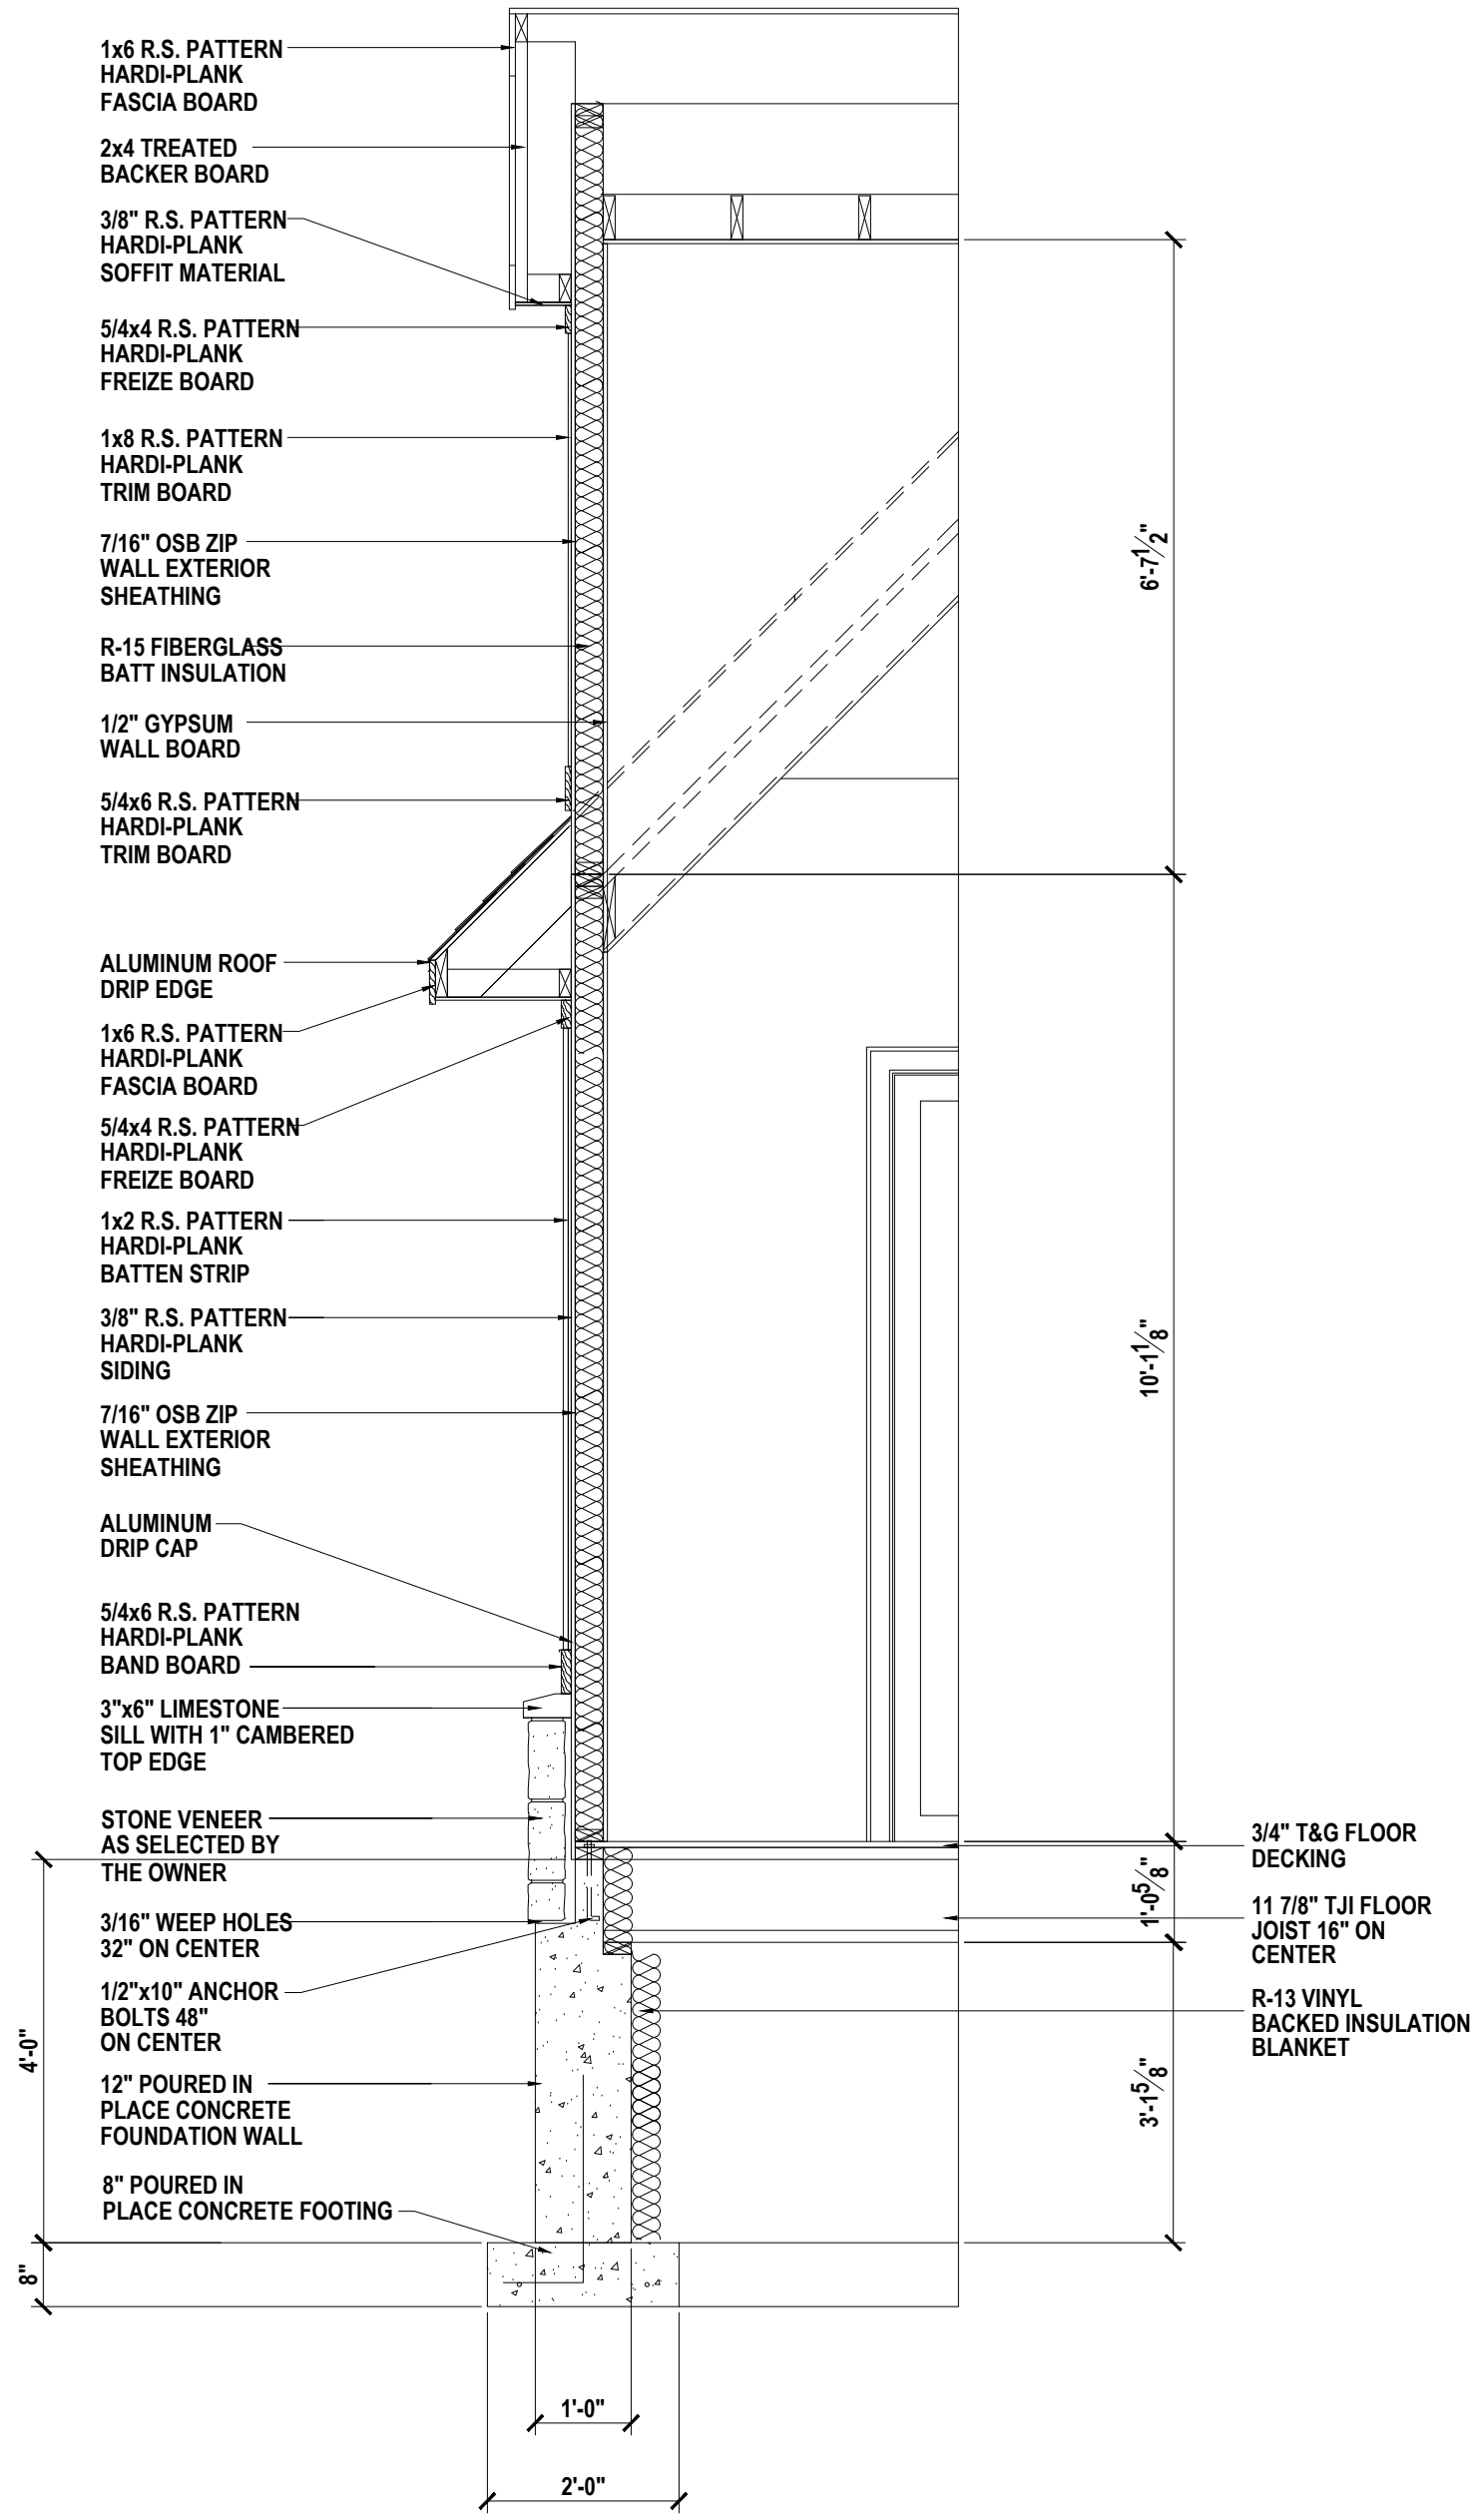


1 WALL SECTION
1/2" = 1'-0"

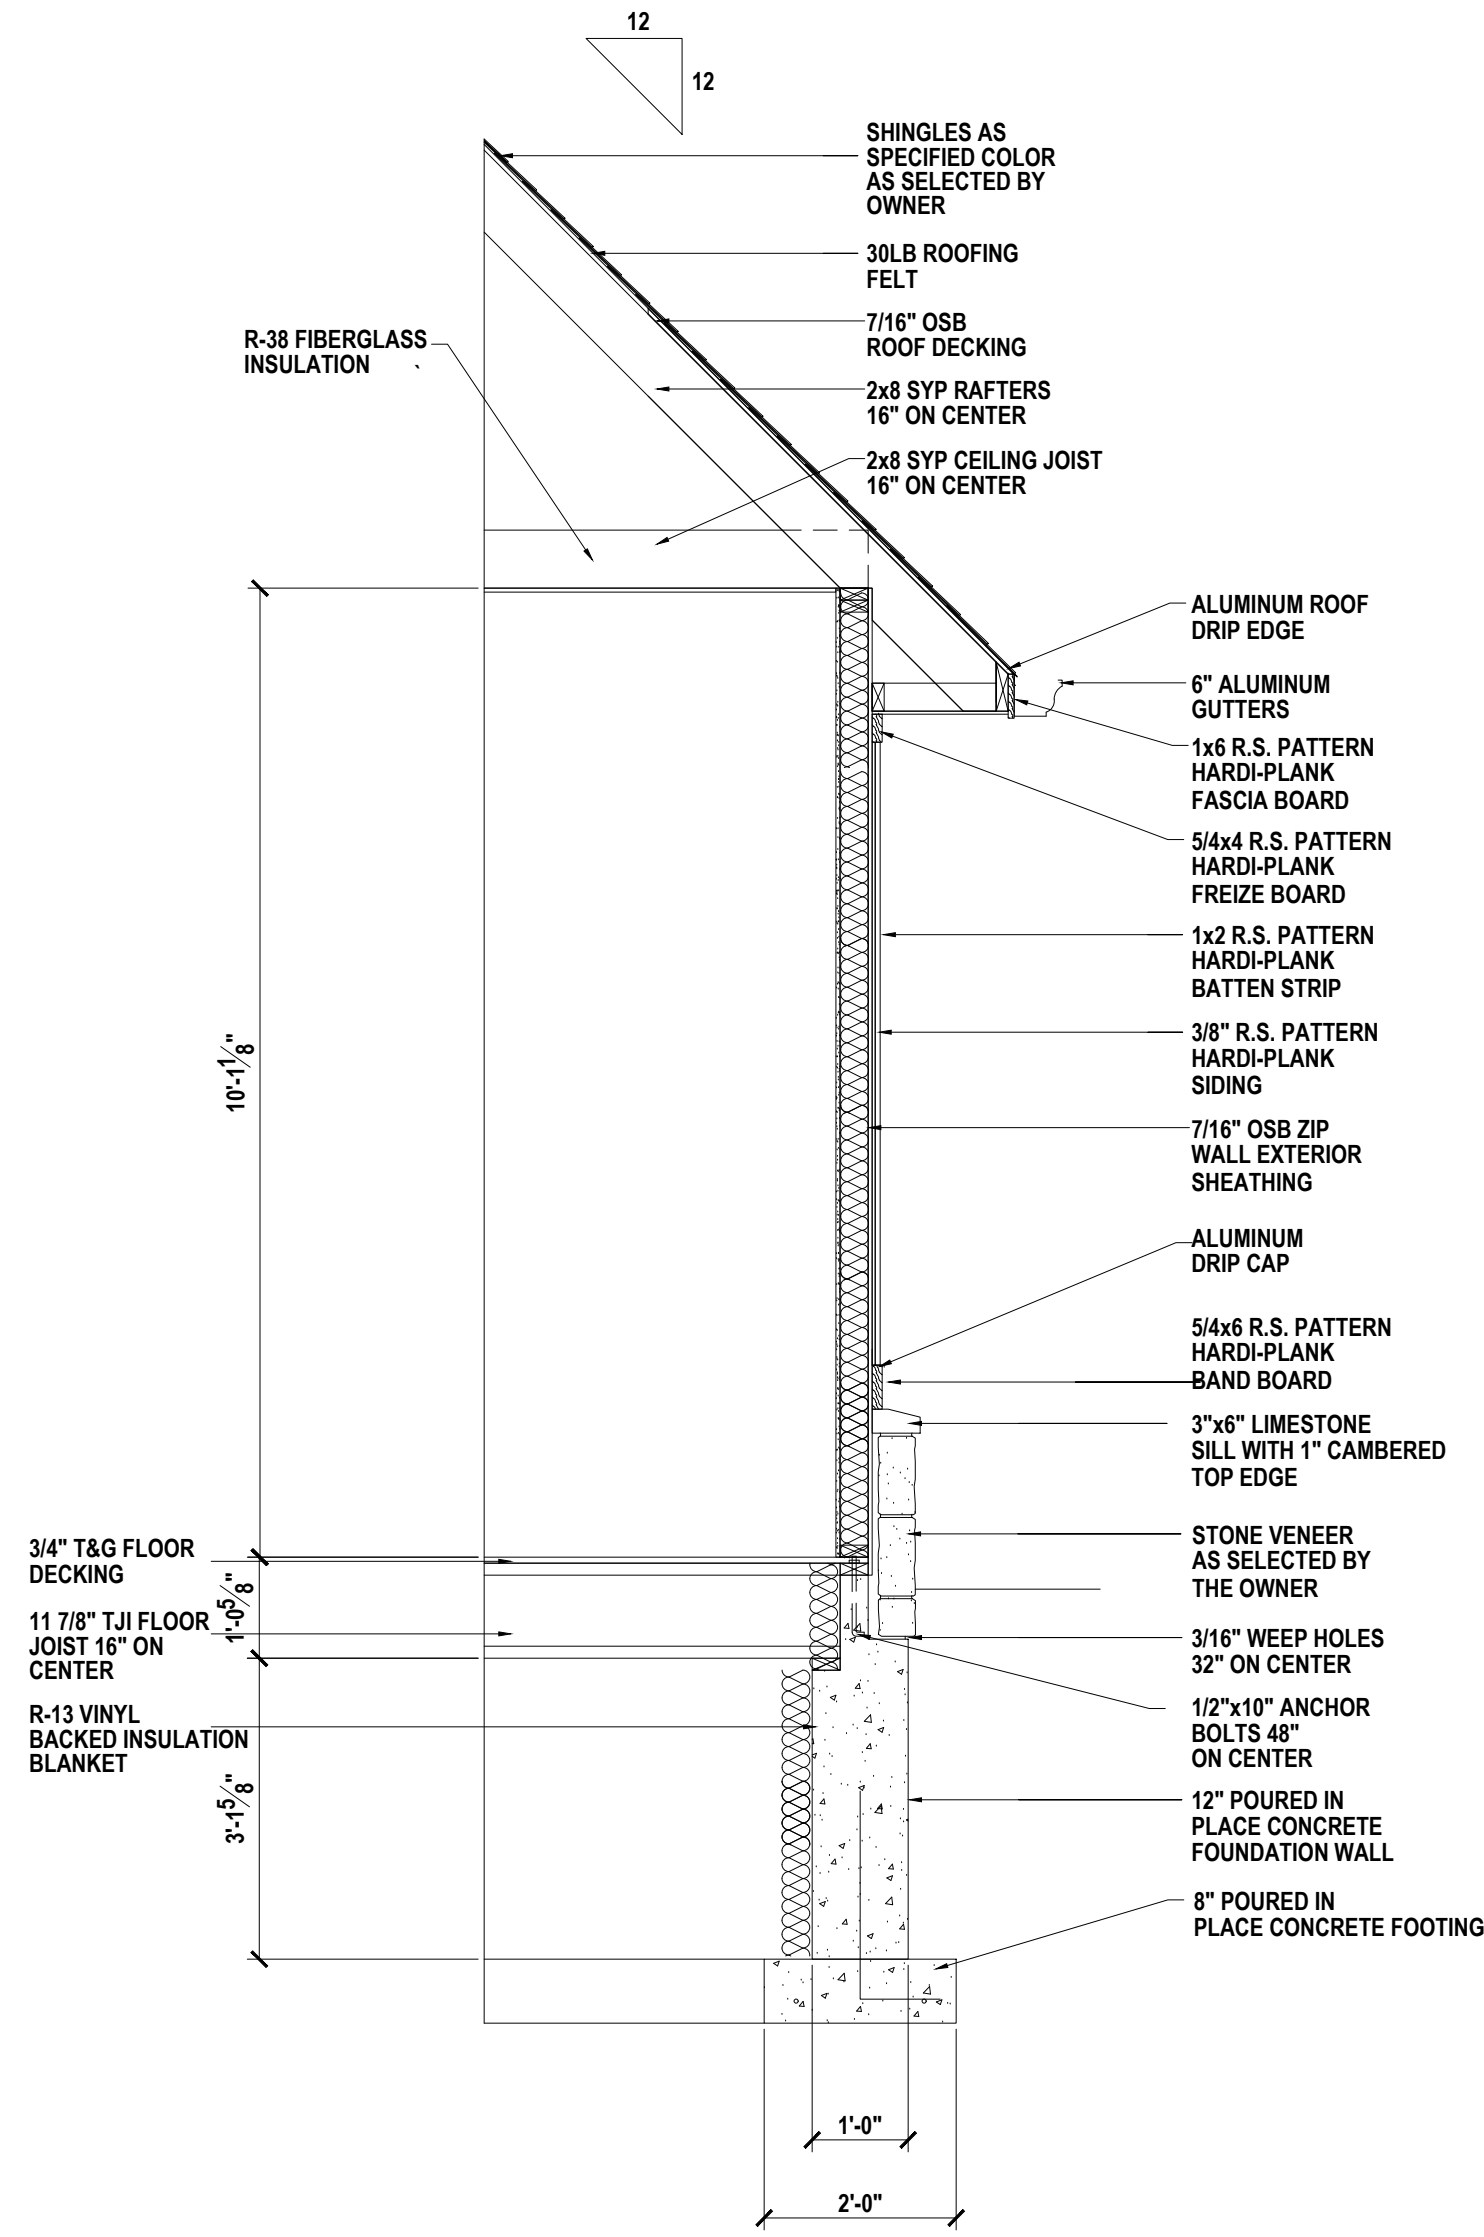


2 WALL SECTION
1/2" = 1'-0"

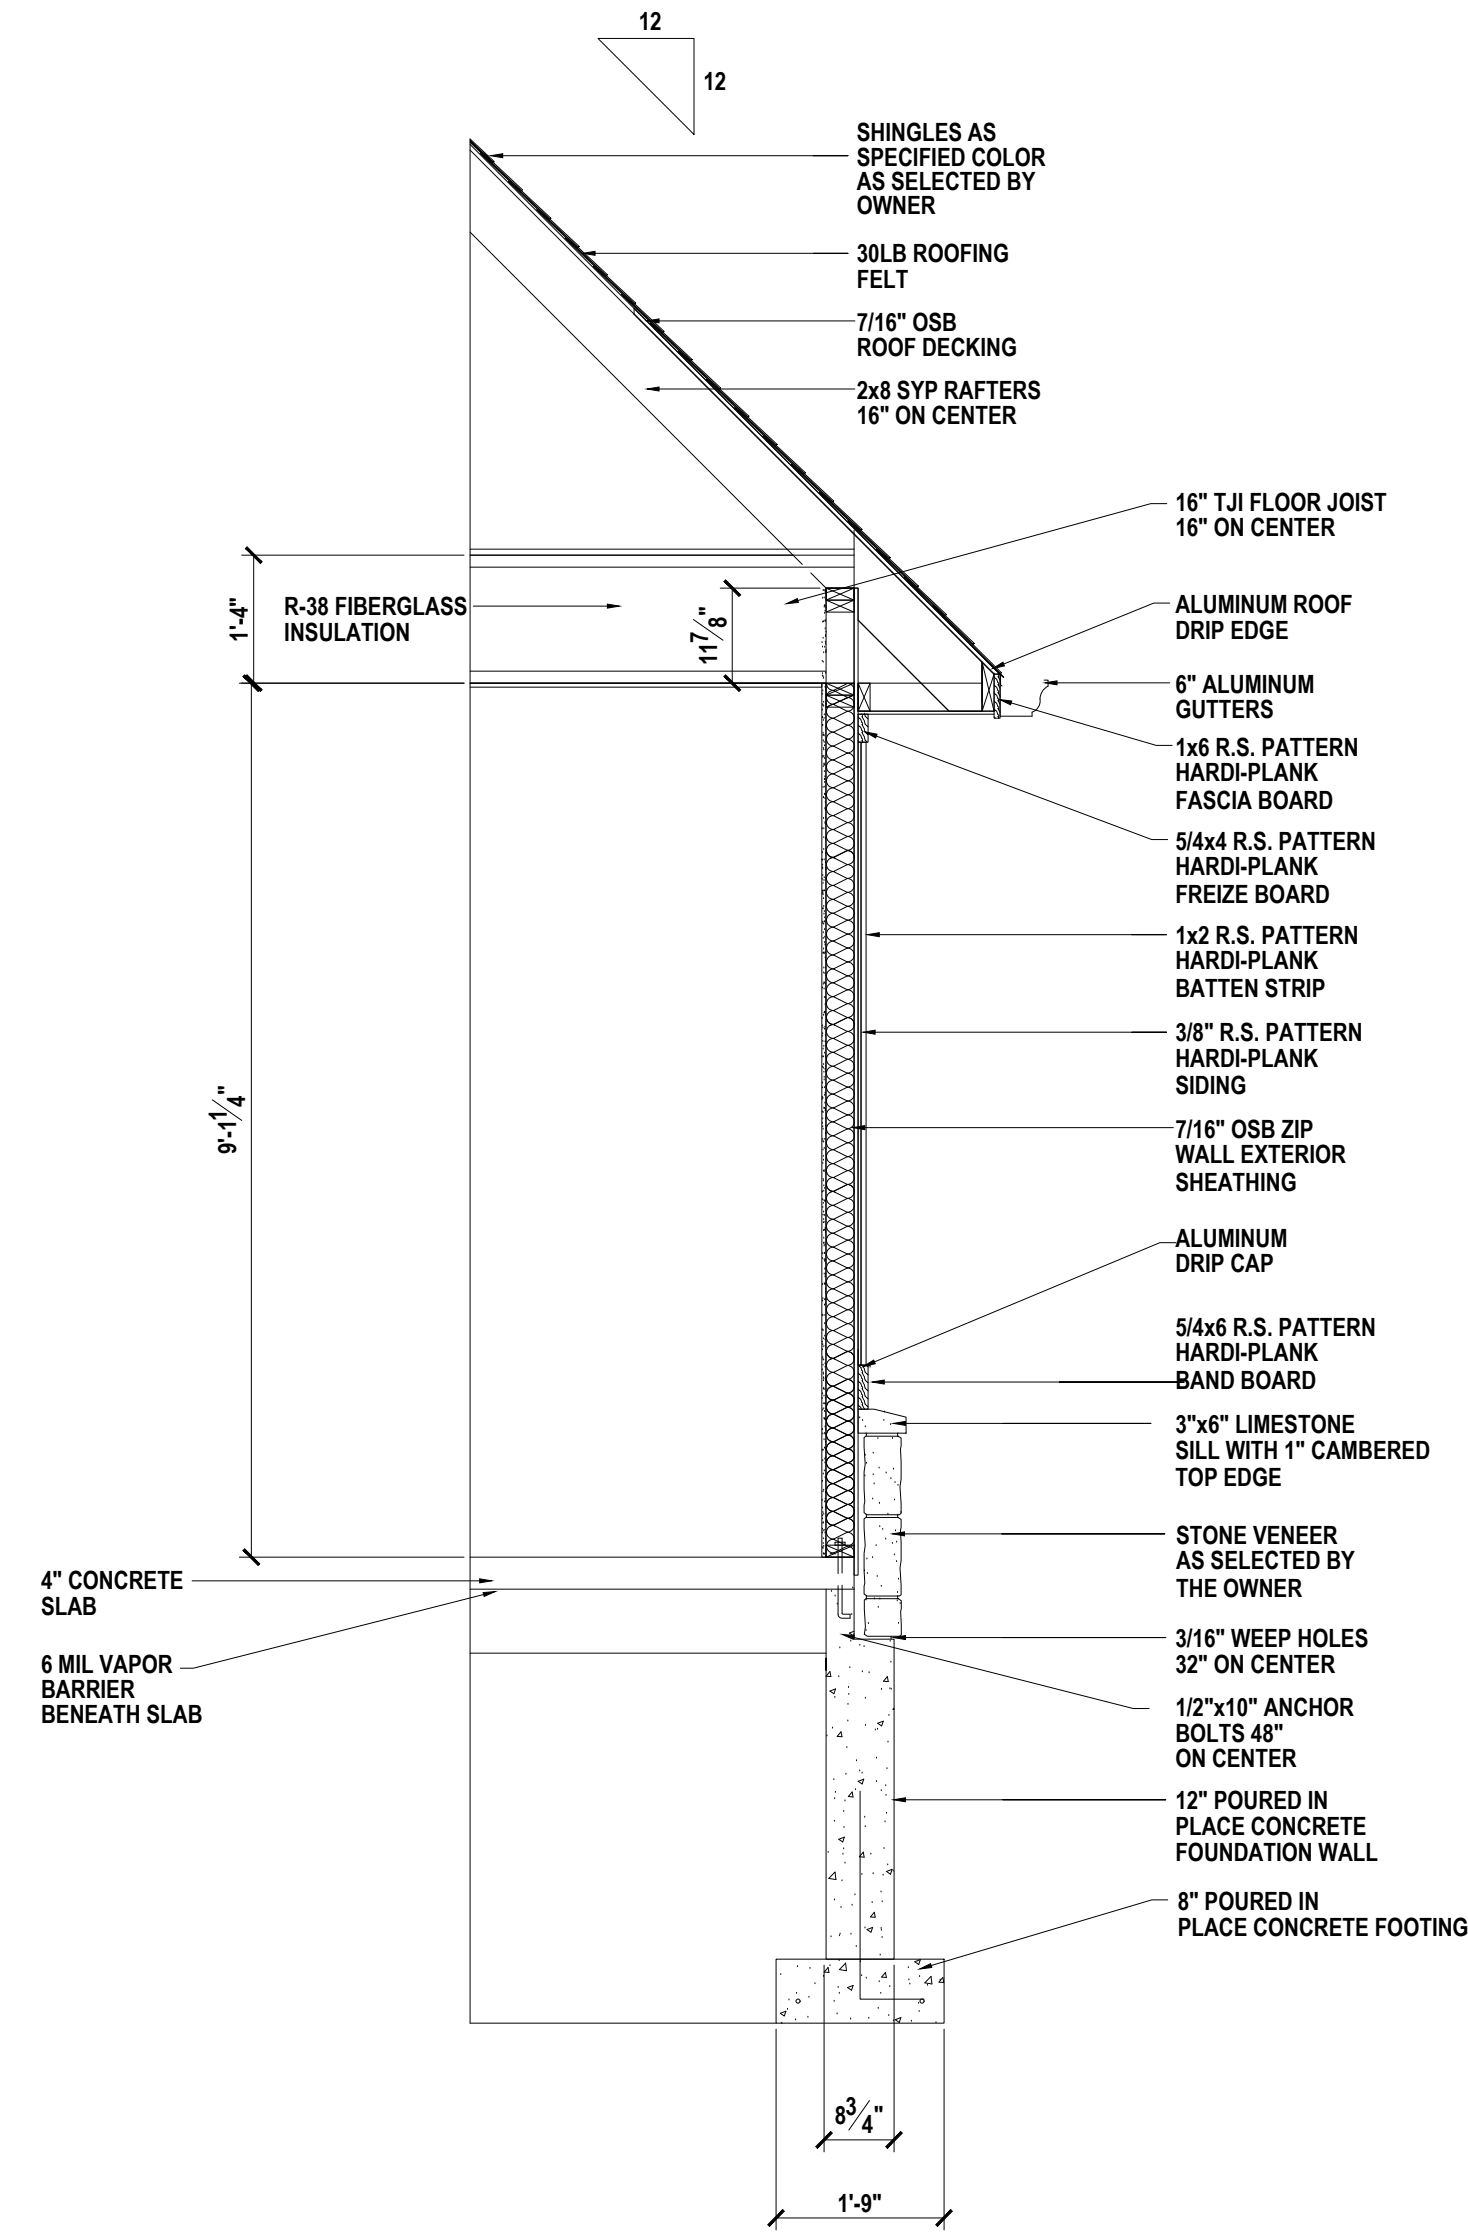

3 WALL SECTION
1/2" = 1'-0"

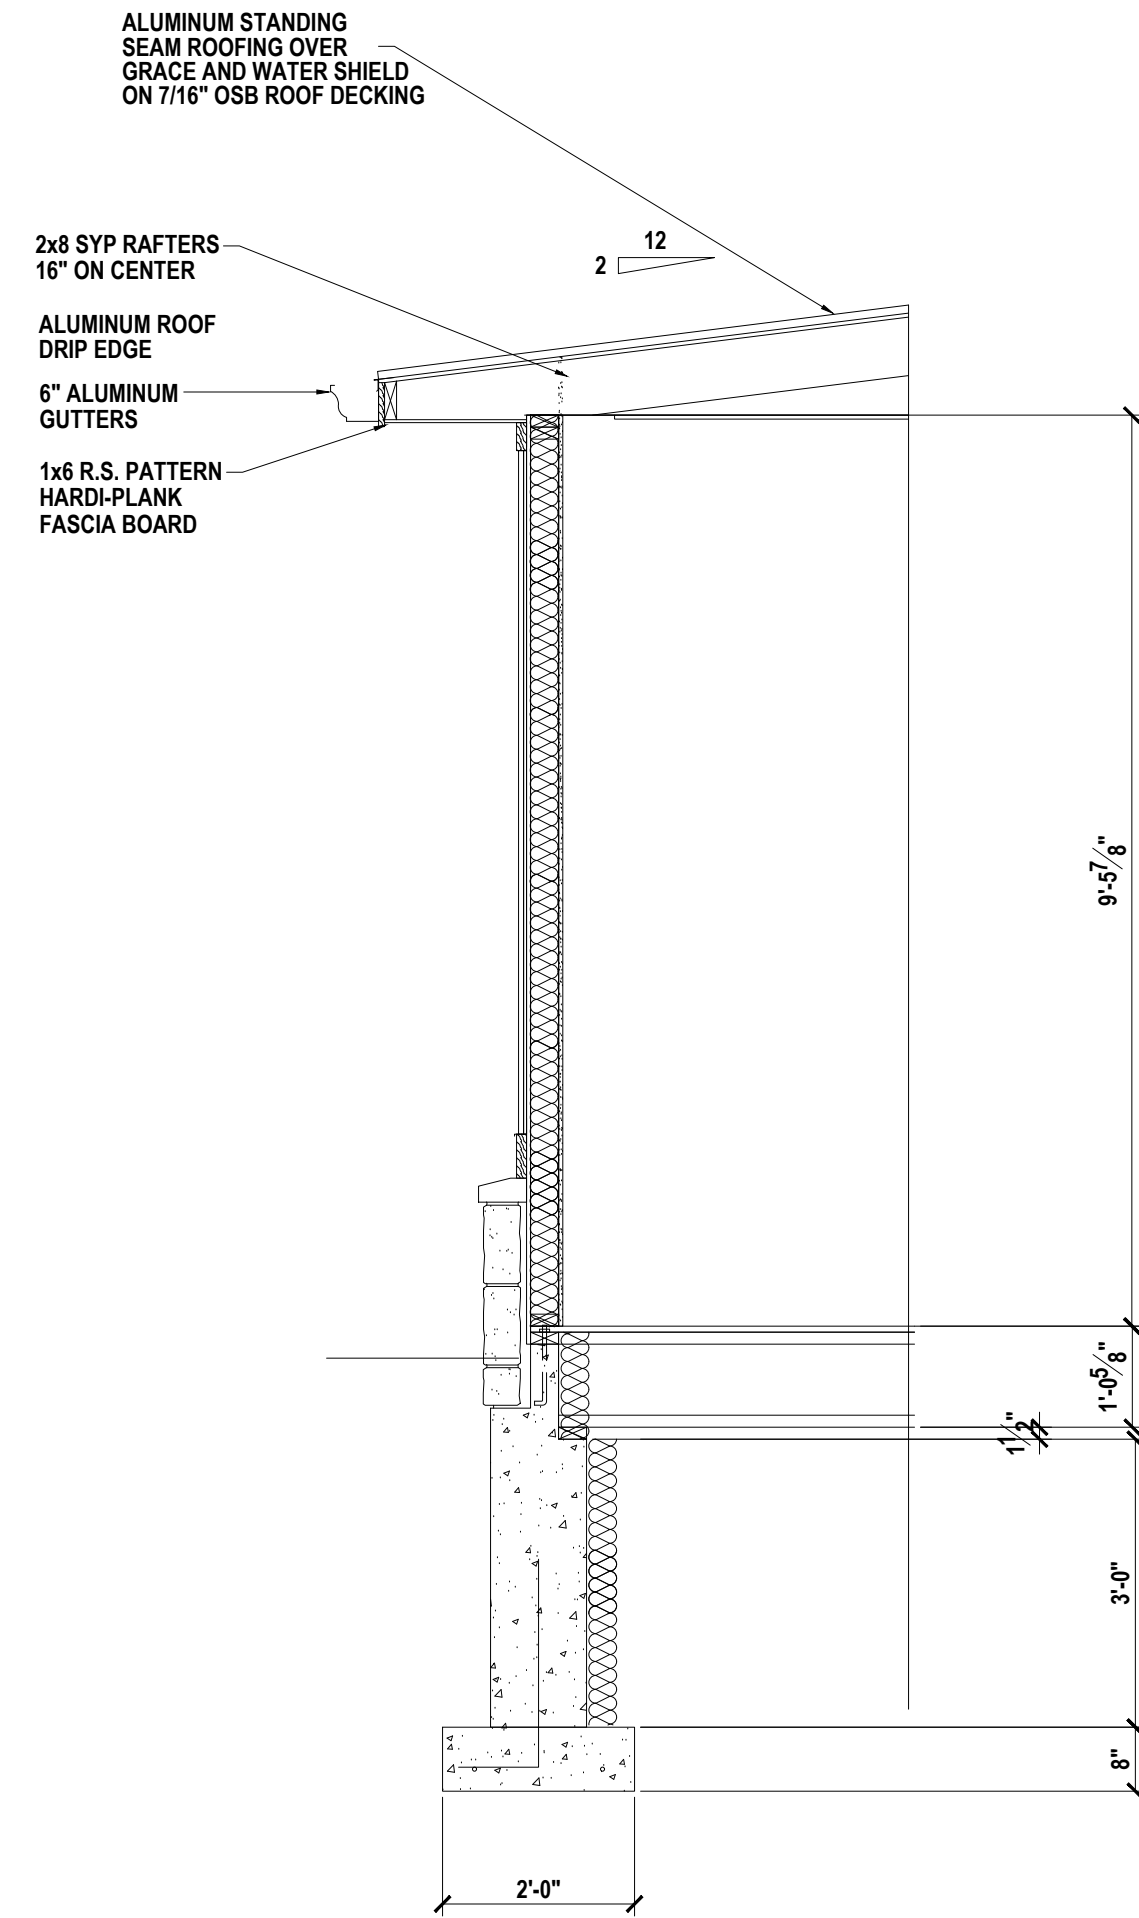

4 WALL SECTION
1/2" = 1'-0"

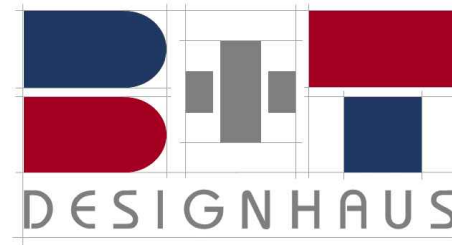

15232 STONY CREEK WAY
NOBLESVILLE, INDIANA

BRUCE DIRECT: 317.508.1216
bruce@BTDesignhaus.com
TOM DIRECT: 317.869.7430
tom@BTDesignhaus.com

CONTRACTOR



Pulliam-Scott Construction

5817 W 74TH SREET
INDIANAPOLIS, INDIANA

These drawings have been prepared by B-T Designhaus and are the intellectual property of B-T Designhaus. No part of these drawings may be reproduced or transmitted in any form or by any means, electronic or mechanical, including photocopying, recording, or by any information storage and retrieval system, without the prior and written permission of B-T Designhaus. Each drawing is prepared for use on a specific project. Each drawing is not to be used for any other project, other than the project for which they were created. It is inappropriate for B-T Designhaus to assume no liability for any errors or omissions on these drawings or projects other than the project for which they were created.

© COPYRIGHT 2023 B-T DESIGNHAUS

1/2" = 1'-0" (SEE NOTE ON SHEET FOR SCALE)

KATE BORKOWSKI
9906 EAST 63RD STREET
INDIANAPOLIS, INDIANA

OWNER

IF THE ABOVE DIMENSION DOES NOT MEASURE ONE INCH (1") EXACTLY, THIS DRAWING WILL HAVE BEEN ENLARGED OR REDUCED, AFFECTING ALL LABELED SCALES.

ISSUE DESCRIPTION	DATE
BID - PERMIT SET ISSUE	02-25-26
CONSTRUCTION SET	03-25-26



HISTORY	DATE
DESCRIPTION	DATE
BID - PERMIT SET REVIEW	02-25-26
CONSTRUCTION SET	03-25-26

SCALE: AS NOTED
JOB: BT-25025

A401

WALL SECTIONS

DOOR SCHEDULE													
DOOR MBR	DOOR FUNCTION	DOOR TYPE	QUANTITIES										
DR-01	EXTR - ENTRY	DT-ENTRY1											
DR-02	NTR - CLOSET	DT-3090W			X								
DR-03	NTR - CLOSET	DT-3090W	X	X									
DR-04	NTR - CLOSET	DT-3296W				X							
DR-05	NTR - BATH	DT-3296W				X							
DR-06	NTR - BATH	DT-3296W				X							
DR-07	NTR - BED RM	DT-3296W				X							
DR-08	EXTR - SLIDING	DT-SLIDER1					X						
DR-09	NTR - BED RM	DT-3296W				X							
DR-10	NTR - BATH	DT-3296W				X							
DR-11	NTR - BATH	DT-3296W				X							
DR-12	NTR - CLOSET	DT-3296W				X							
DR-13	NTR - BATH	DT-3296W				X							
DR-14	NTR - CLOSET	DT-2897W					X						
DR-15	NTR - CLOSET	DT-6090W						X					
DR-16	NTR - BED RM	DT-3296W				X							
DR-17	NTR - LAUNDRY	DT-3296W				X							
DR-18	NTR - GARAGE	DT-2890W								X			
DR-19	NTR - GARAGE	DT-2890W								X			
DR-20	NTR - CLOSET	DT-3090W			X								
DR-21	NTR - GARAGE	DT-3880M								X			
DR-22	NTR - PANTRY	DT-3296W				X							
DR-23	NTR - HALL 5	DT-3296W				X							
DR-24	EXTR - GARAGE	DT-7280M									X		
DR-25	EXTR - QHD	QHD-12096										X	
DR-26	EXTR - QHD	QHD-12096											X
DR-27	NTR - GARAGE	DT-3880M											X
DR-28	EXTR - SLIDING	DT-SLIDER1					X						
TOTALS			01	03	13	02	01	01	03	-	01	02	01
DT-ENTRY1													
DT-3090W													
DT-3296W													
DT-SLIDER1													
DT-2890W													
DT-6090W													
DT-3880M													
NOT USED													
DT-7280M													
QHD-120													
DT-3880M													

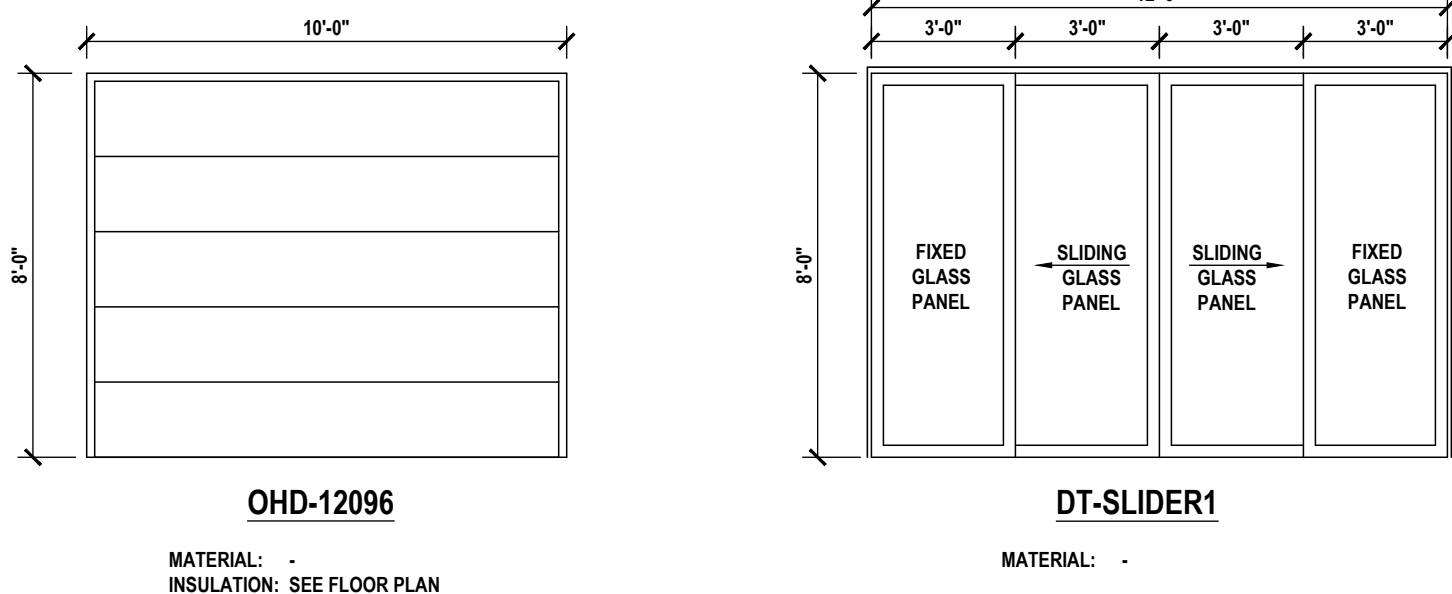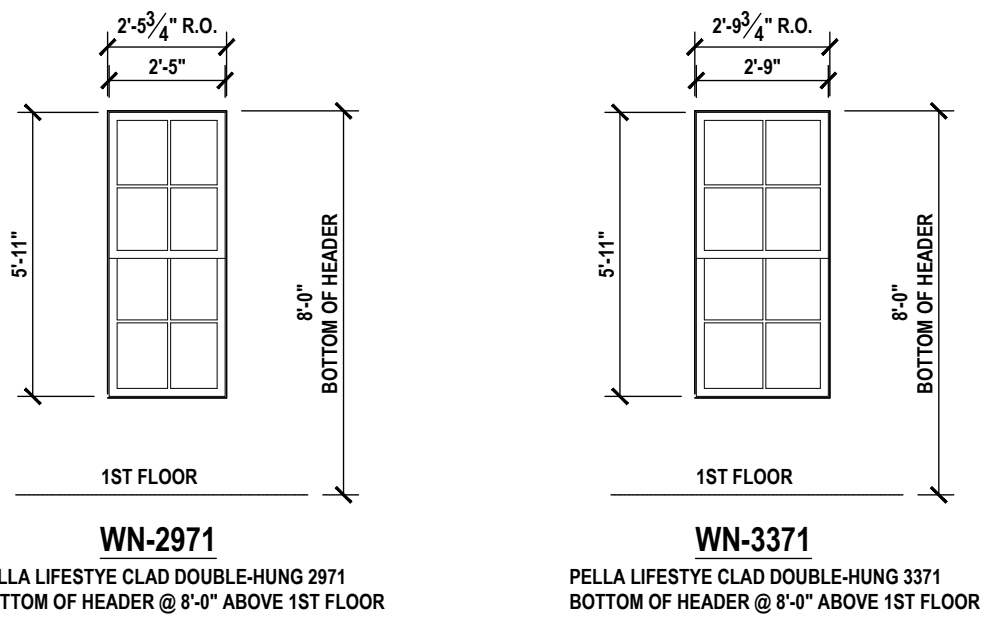

NOTES

01. INTERIOR DOOR STYLE (3 PANEL, 6 PANEL, ETC) T.B.D.
02. INTERIOR DOOR SPIECES AND FINISH T.B.D.



These drawings have been prepared by B-T Designhaus and contain proprietary and confidential information that is the intellectual property of B-T Designhaus. Reproduction and use of these documents or the drawings herein without the express written permission of B-T Designhaus is prohibited. These drawings and specifications have been prepared for use on a specific project. Each project is different and the use of these drawings on projects other than the project for which they were created, is inappropriate. B-T Designhaus assumes no responsibility or liability for the use of these drawings on projects other than the project for which they were created.

© COPYRIGHT 2023, B-T DESIGNHAUS

OWNER

A501

OPENING SCHEDULES & DETAILS

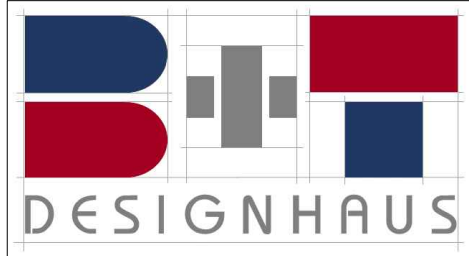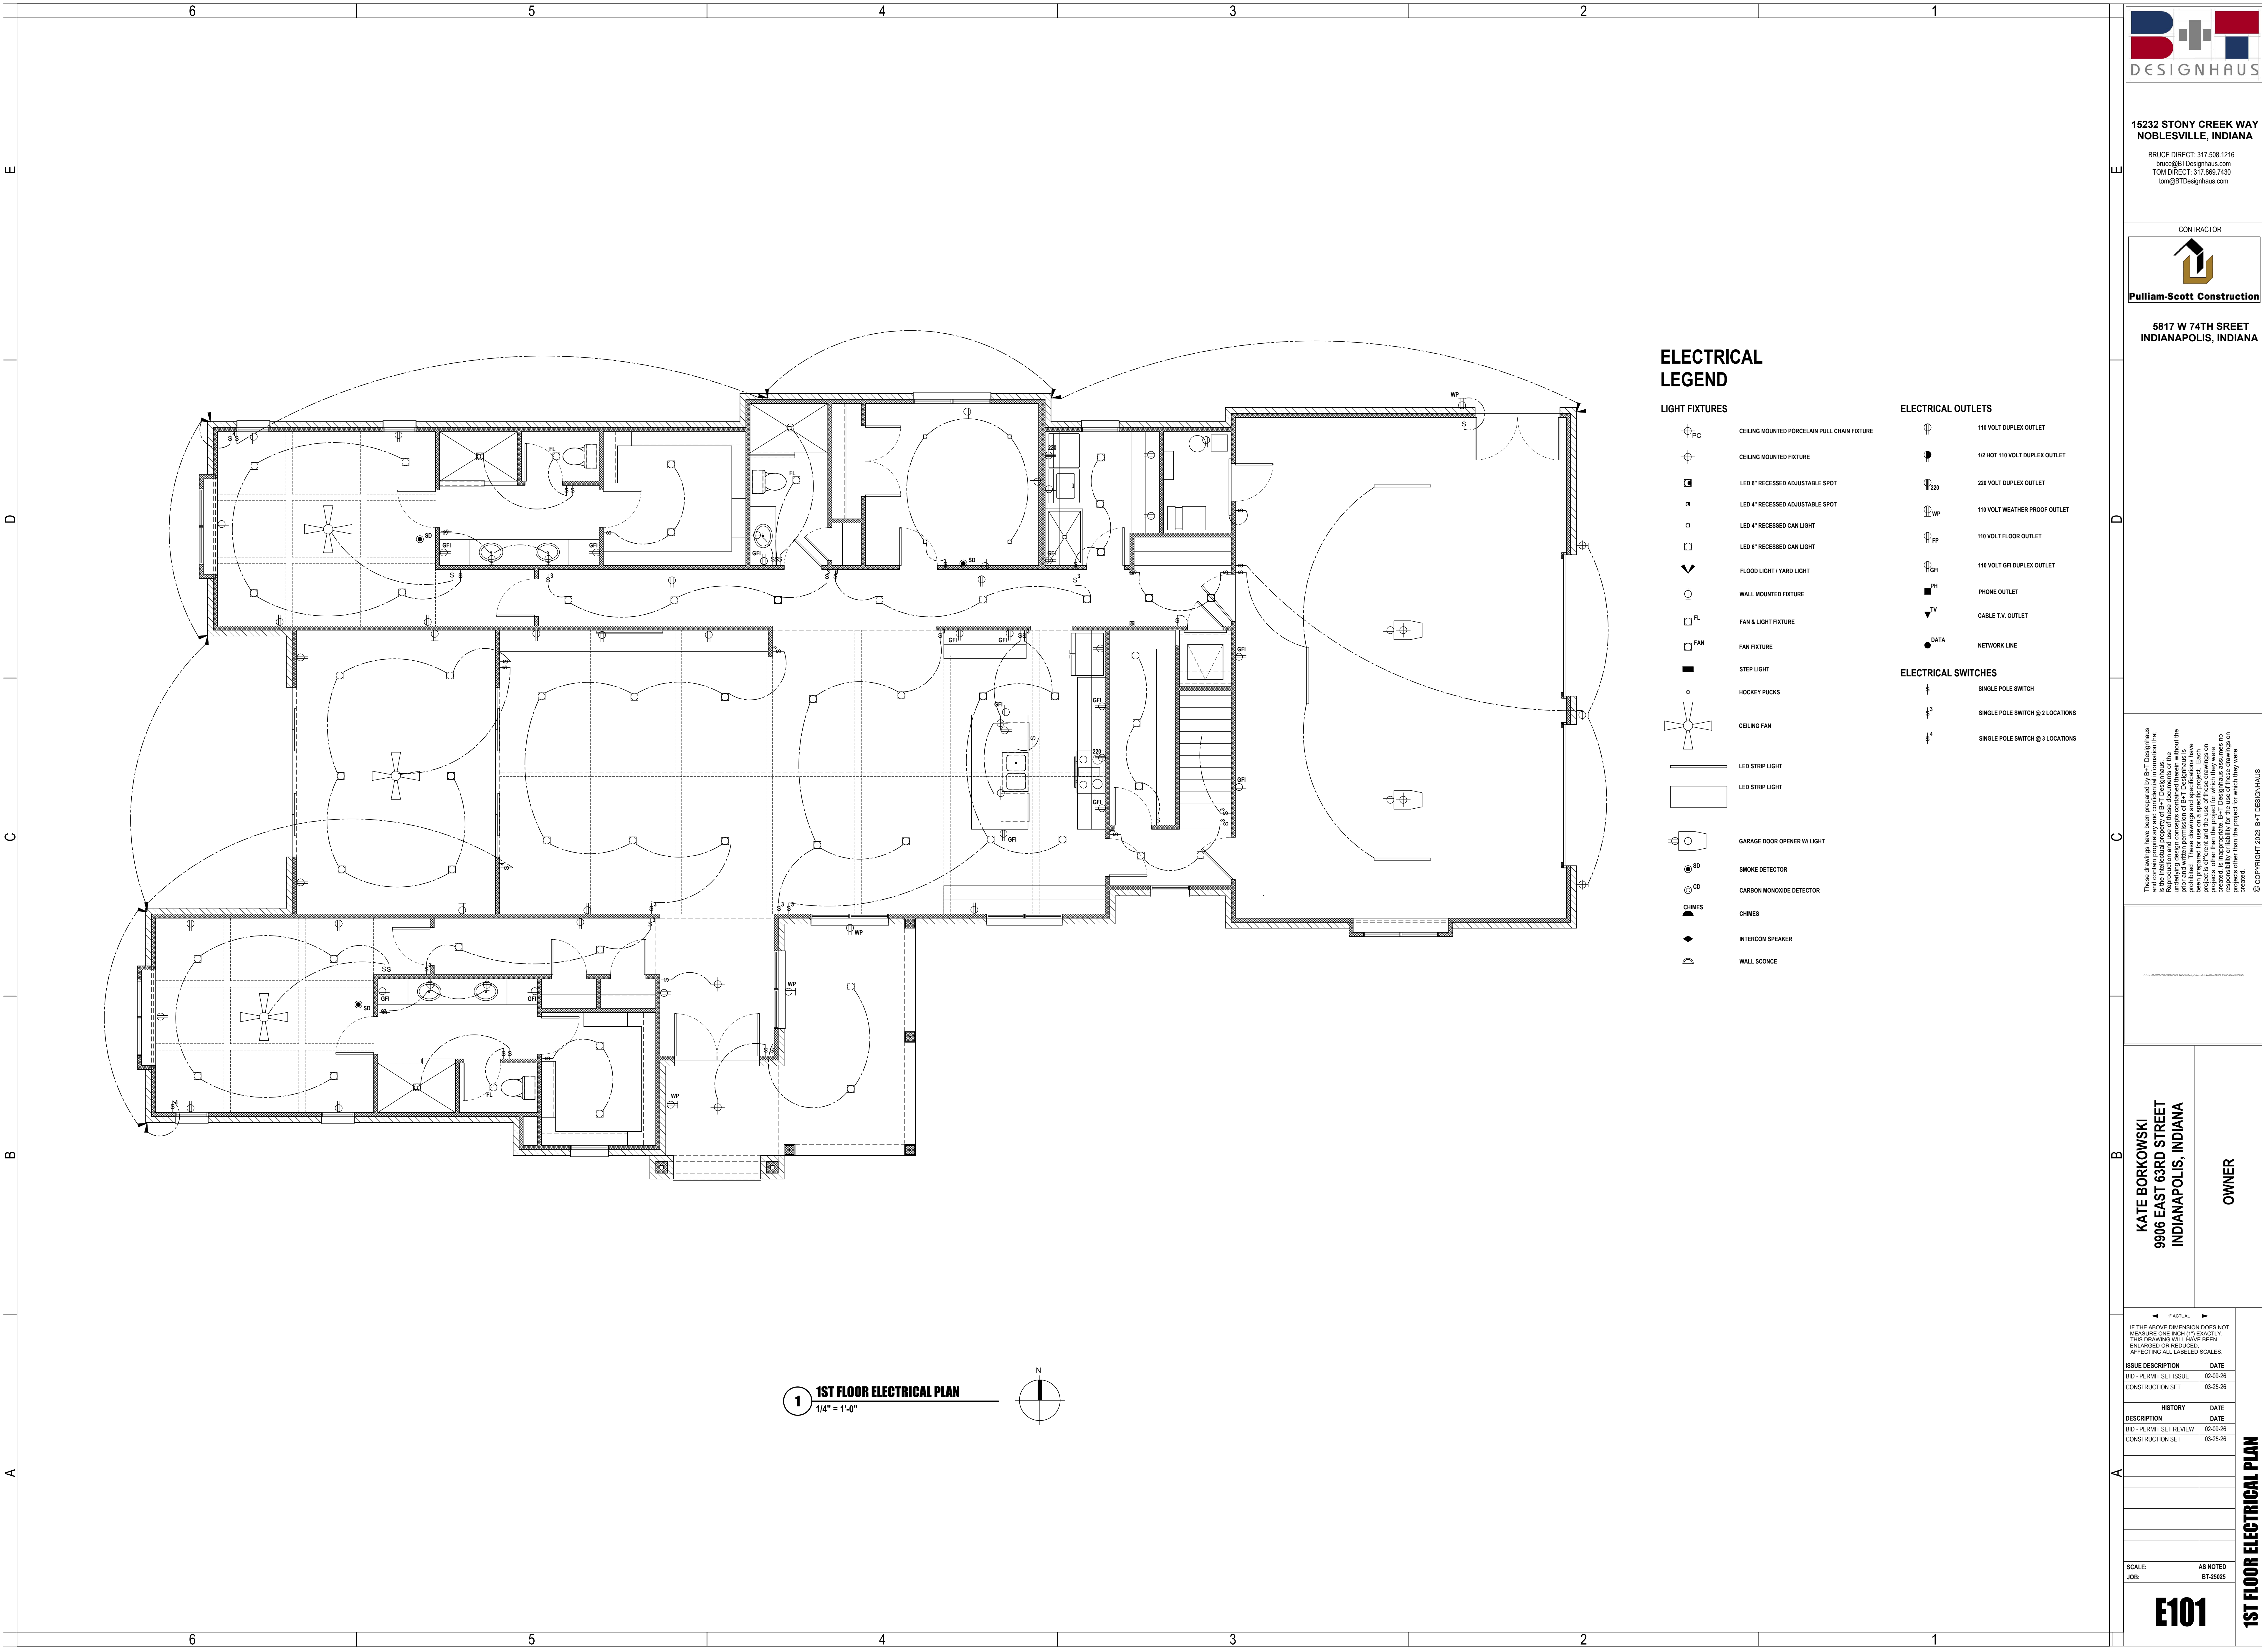

15232 STONY CREEK WAY
NOBLESVILLE, INDIANA
BRUCE DIRECT: 317.508.1216
bruce@BTDesignhaus.com
TOM DIRECT: 317.869.7430
tom@BTDesignhaus.com

CONTRACTOR



5817 W 74TH SREET
INDIANAPOLIS, INDIANA

ELECTRICAL LEGEND

LIGHT FIXTURES

- CEILING MOUNTED PORCELAIN PULL CHAIN FIXTURE
- CEILING MOUNTED FIXTURE
- LED 6" RECESSED ADJUSTABLE SPOT
- LED 4" RECESSED ADJUSTABLE SPOT
- LED 4" RECESSED CAN LIGHT
- LED 6" RECESSED CAN LIGHT
- FLOOD LIGHT / YARD LIGHT
- WALL MOUNTED FIXTURE
- FAN & LIGHT FIXTURE
- FAN FIXTURE
- FAN
- STEP LIGHT
- HOCKEY PUCKS
- CEILING FAN
- LED STRIP LIGHT
- LED STRIP LIGHT
- GARAGE DOOR OPENER W/ LIGHT
- SMOKE DETECTOR
- CARBON MONOXIDE DETECTOR
- CHIMES
- INTERCOM SPEAKER
- WALL SCONCE

ELECTRICAL OUTLETS

- 110 VOLT DUPLEX OUTLET
- 1/2 HOT 110 VOLT DUPLEX OUTLET
- 220 VOLT DUPLEX OUTLET
- 110 VOLT WEATHER PROOF OUTLET
- 110 VOLT FLOOR OUTLET
- 110 VOLT GFI DUPLEX OUTLET
- PHONE OUTLET
- CABLE T.V. OUTLET
- NETWORK LINE

ELECTRICAL SWITCHES

- SINGLE POLE SWITCH
- SINGLE POLE SWITCH @ 2 LOCATIONS
- SINGLE POLE SWITCH @ 3 LOCATIONS

These drawings have been prepared by B-T Designhaus as an advisory service only. The user assumes all responsibility for the accuracy and completeness of the information that is the intellectual property of B-T Designhaus. Reproduction and use of these documents or the information contained herein without the written permission of B-T Designhaus is prohibited. Each drawing is prepared for a specific project. Each project is unique and the drawings are not to be used for any other project. B-T Designhaus assumes no liability for any errors or omissions on projects other than the project for which they were created.

© COPYRIGHT 2023 B-T DESIGNHAUS

KATE BORKOWSKI
9006 EAST 63RD STREET
INDIANAPOLIS, INDIANA

OWNER

IF THE ABOVE DIMENSION DOES NOT MEASURE ONE INCH (1") EXACTLY, THIS DRAWING WILL HAVE BEEN ENLARGED OR REDUCED, AFFECTING ALL LABELED SCALES.

ISSUE DESCRIPTION	DATE
BID - PERMIT SET ISSUE	02-09-26
CONSTRUCTION SET	03-25-26

HISTORY	DATE
DESCRIPTION	DATE
BID - PERMIT SET REVIEW	02-09-26
CONSTRUCTION SET	03-25-26

DESCRIPTION	DATE
BID - PERMIT SET REVIEW	02-09-26
CONSTRUCTION SET	03-25-26

DESCRIPTION	DATE
BID - PERMIT SET REVIEW	02-09-26
CONSTRUCTION SET	03-

2ND FLOOR ELECTRICAL PLAN

These drawings have been prepared by B-T Designhaus and contain proprietary and confidential information that is the intellectual property of B-T Designhaus. Reproduction and use of these documents or the information contained therein without the written consent of B-T Designhaus is prohibited. These drawings are for informational purposes only and are not intended to be used for any other purpose. The drawings are prepared for use on a specific project. Each project is different and the use of these drawings on any other project without the written consent of B-T Designhaus is prohibited. B-T Designhaus assumes no responsibility or liability for the use of these drawings on projects other than the project for which they were created.

© COPYRIGHT 2023, B-T DESIGNHAUS

KATE BORKOWSKI
9906 EAST 63RD STREET
INDIANAPOLIS, INDIANA

OWNER

← 1" ACTUAL → IF THE ABOVE DIMENSION DOES NOT MEASURE ONE INCH (1") EXACTLY, THIS DRAWING WILL HAVE BEEN ENLARGED OR REDUCED, AFFECTING ALL LABELED SCALES.	
ISSUE DESCRIPTION	DATE
BID - PERMIT SET ISSUE	02-09-26
CONSTRUCTION SET	03-25-26
HISTORY	
DESCRIPTION	DATE
BID - PERMIT SET REVIEW	02-09-26
CONSTRUCTION SET	03-25-26

SCALE:	AS NOTED
JOB:	BT-25025

\$100

1ST FLOOR FRAMING PLAN

is the intellectual property of B+T Designhaus. Reproduction and use of these documents or the underlying design concepts contained therein without the prior and written permission of B+T Designhaus is prohibited. These drawings and specifications have been prepared for use on a specific project. Each project is different and the use of these drawings on projects other than the project for which they were created is inappropriate. B+T Designhaus assumes no responsibility or liability for the use of these drawings on projects other than the project for which they were created.

© COPYRIGHT 2023 B + T DESIGNHAUS

OWNER

← 1" ACTUAL →

THE ABOVE DIMENSION DOES NOT
SURE ONE INCH (1") EXACTLY.
DRAWING WILL HAVE BEEN
ENLARGED OR REDUCED,
AFFECTING ALL LABELED SCALES.

DESCRIPTION	DATE
ERMIT SET ISSUE	02-09-26
INSTRUCTION SET	03-25-26
HISTORY	DATE
DESCRIPTION	DATE
ERMIT SET REVIEW	02-09-26
INSTRUCTION SET	03-25-26

AS NOTED
BT-25025

\$101

CEILING FRAMING PLAN